Mainstem Skokomish LWD Design - HWY 101
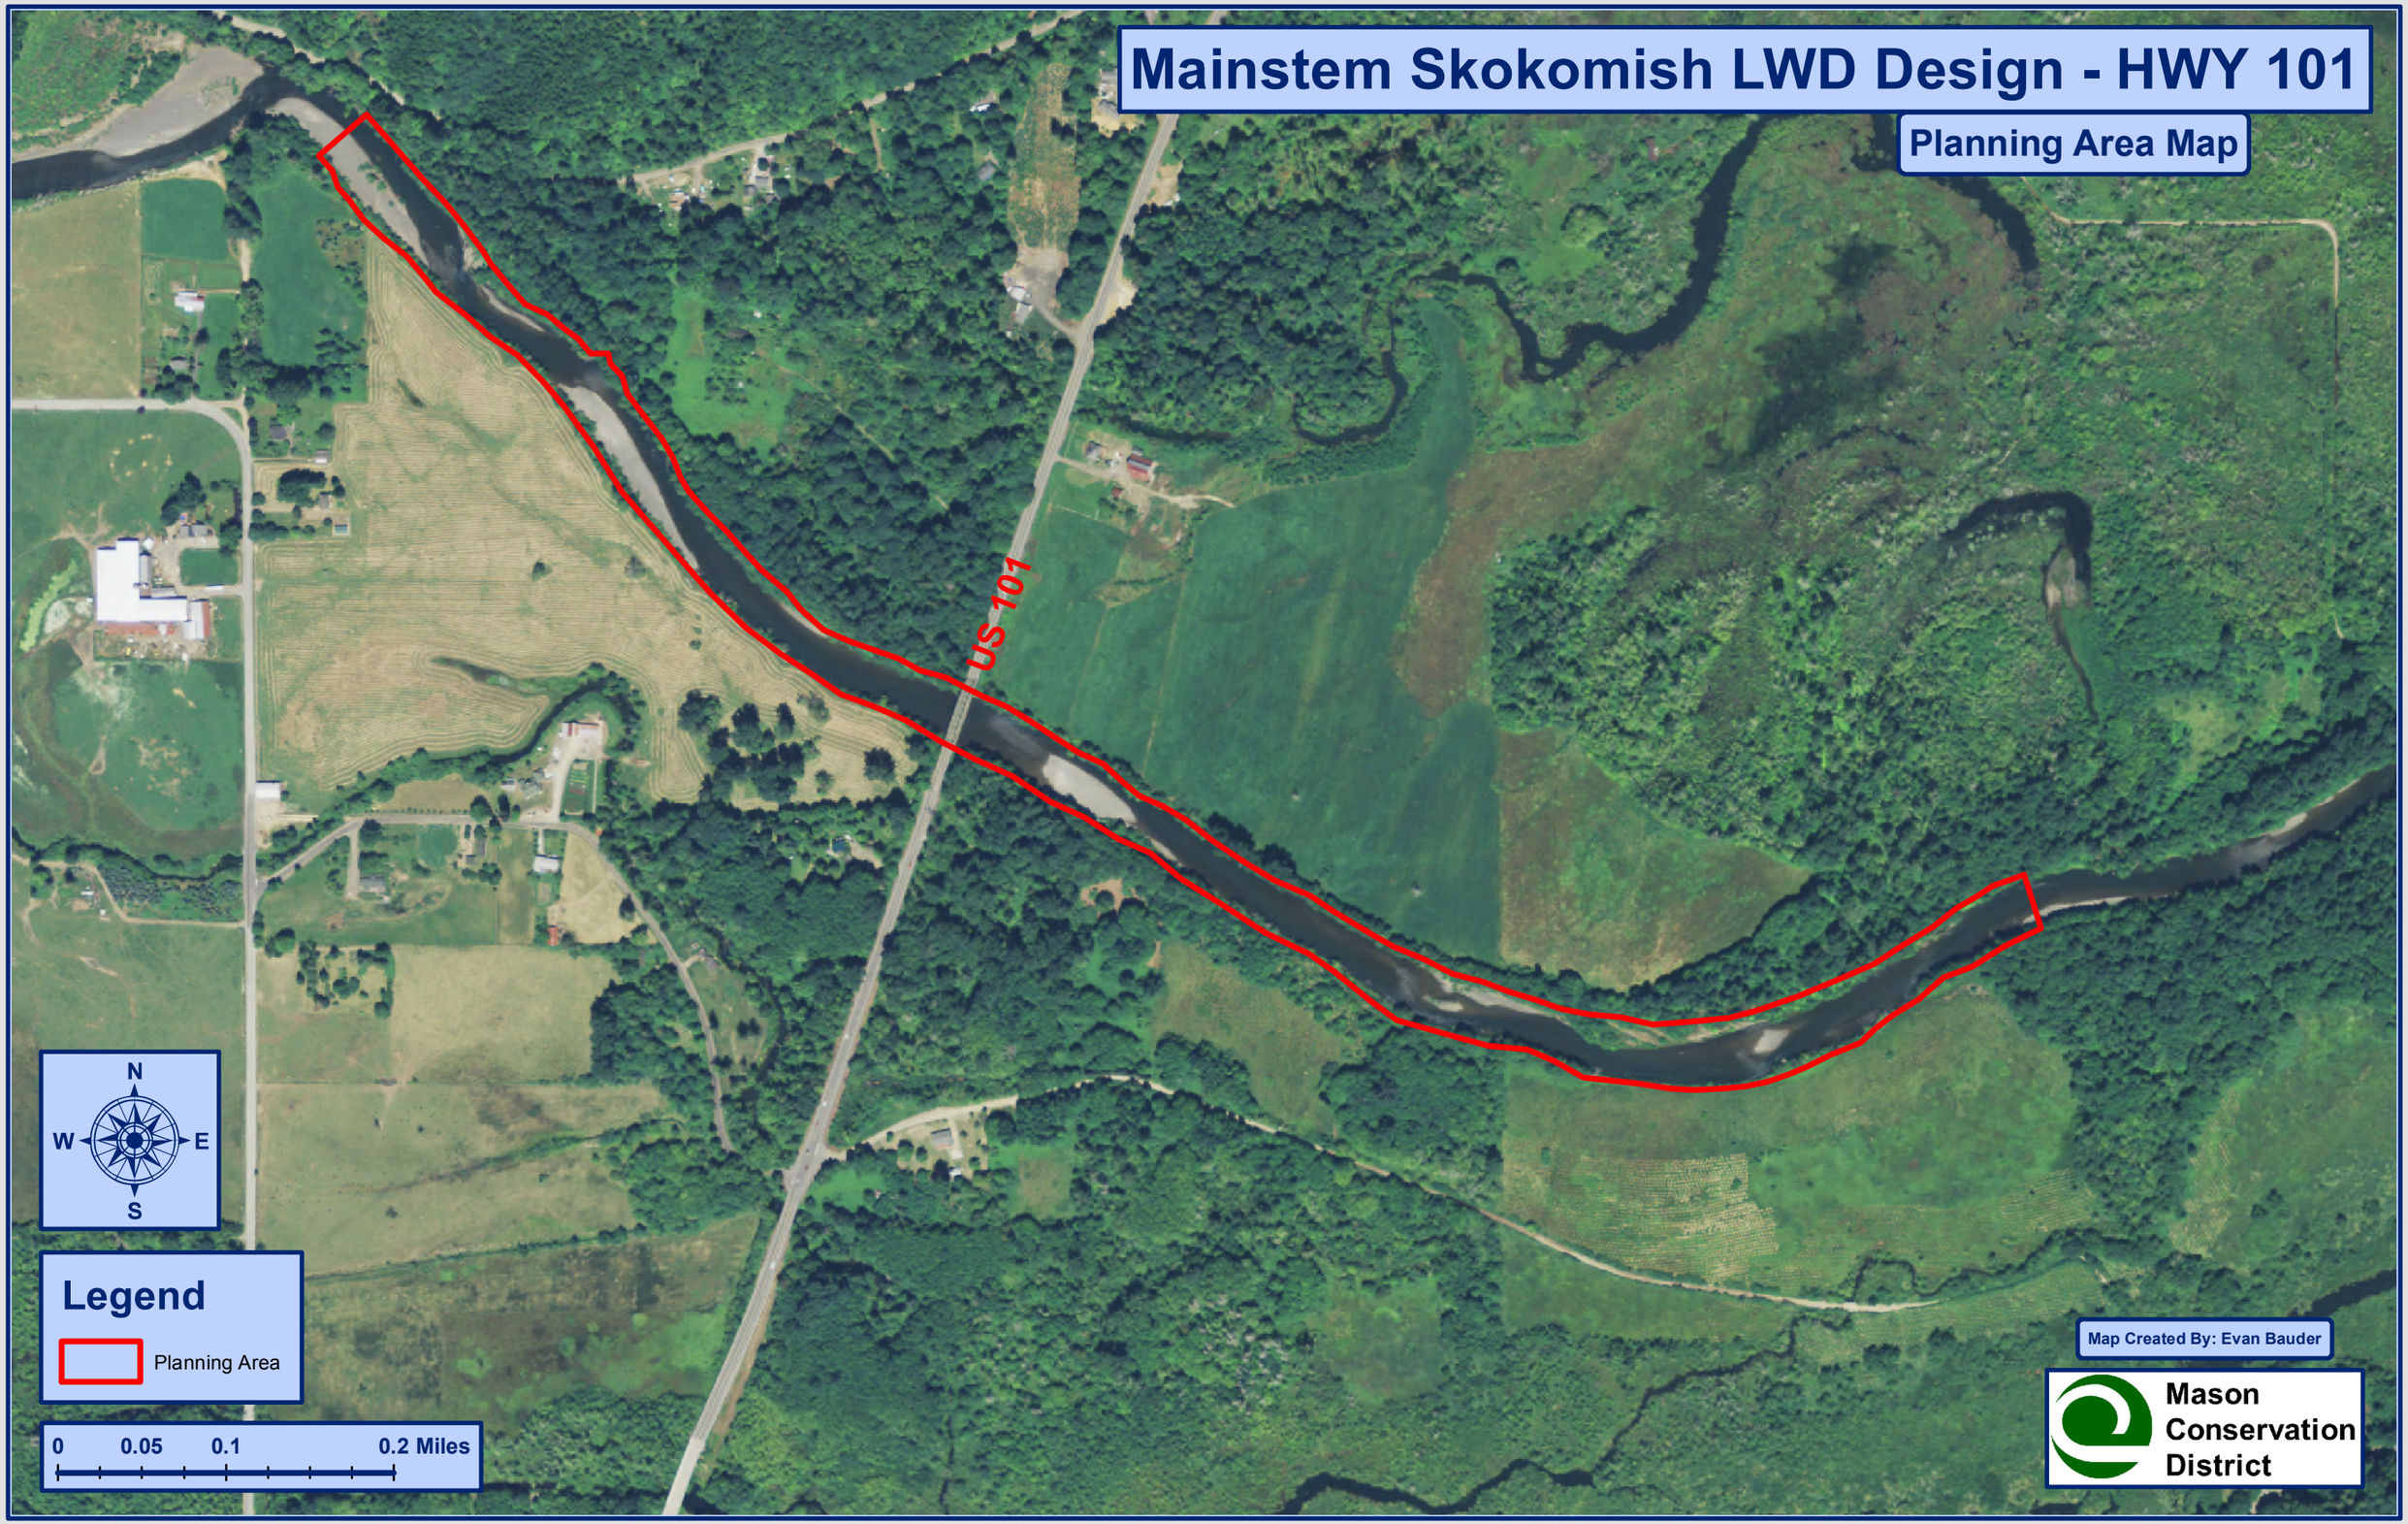
Planning Area Map