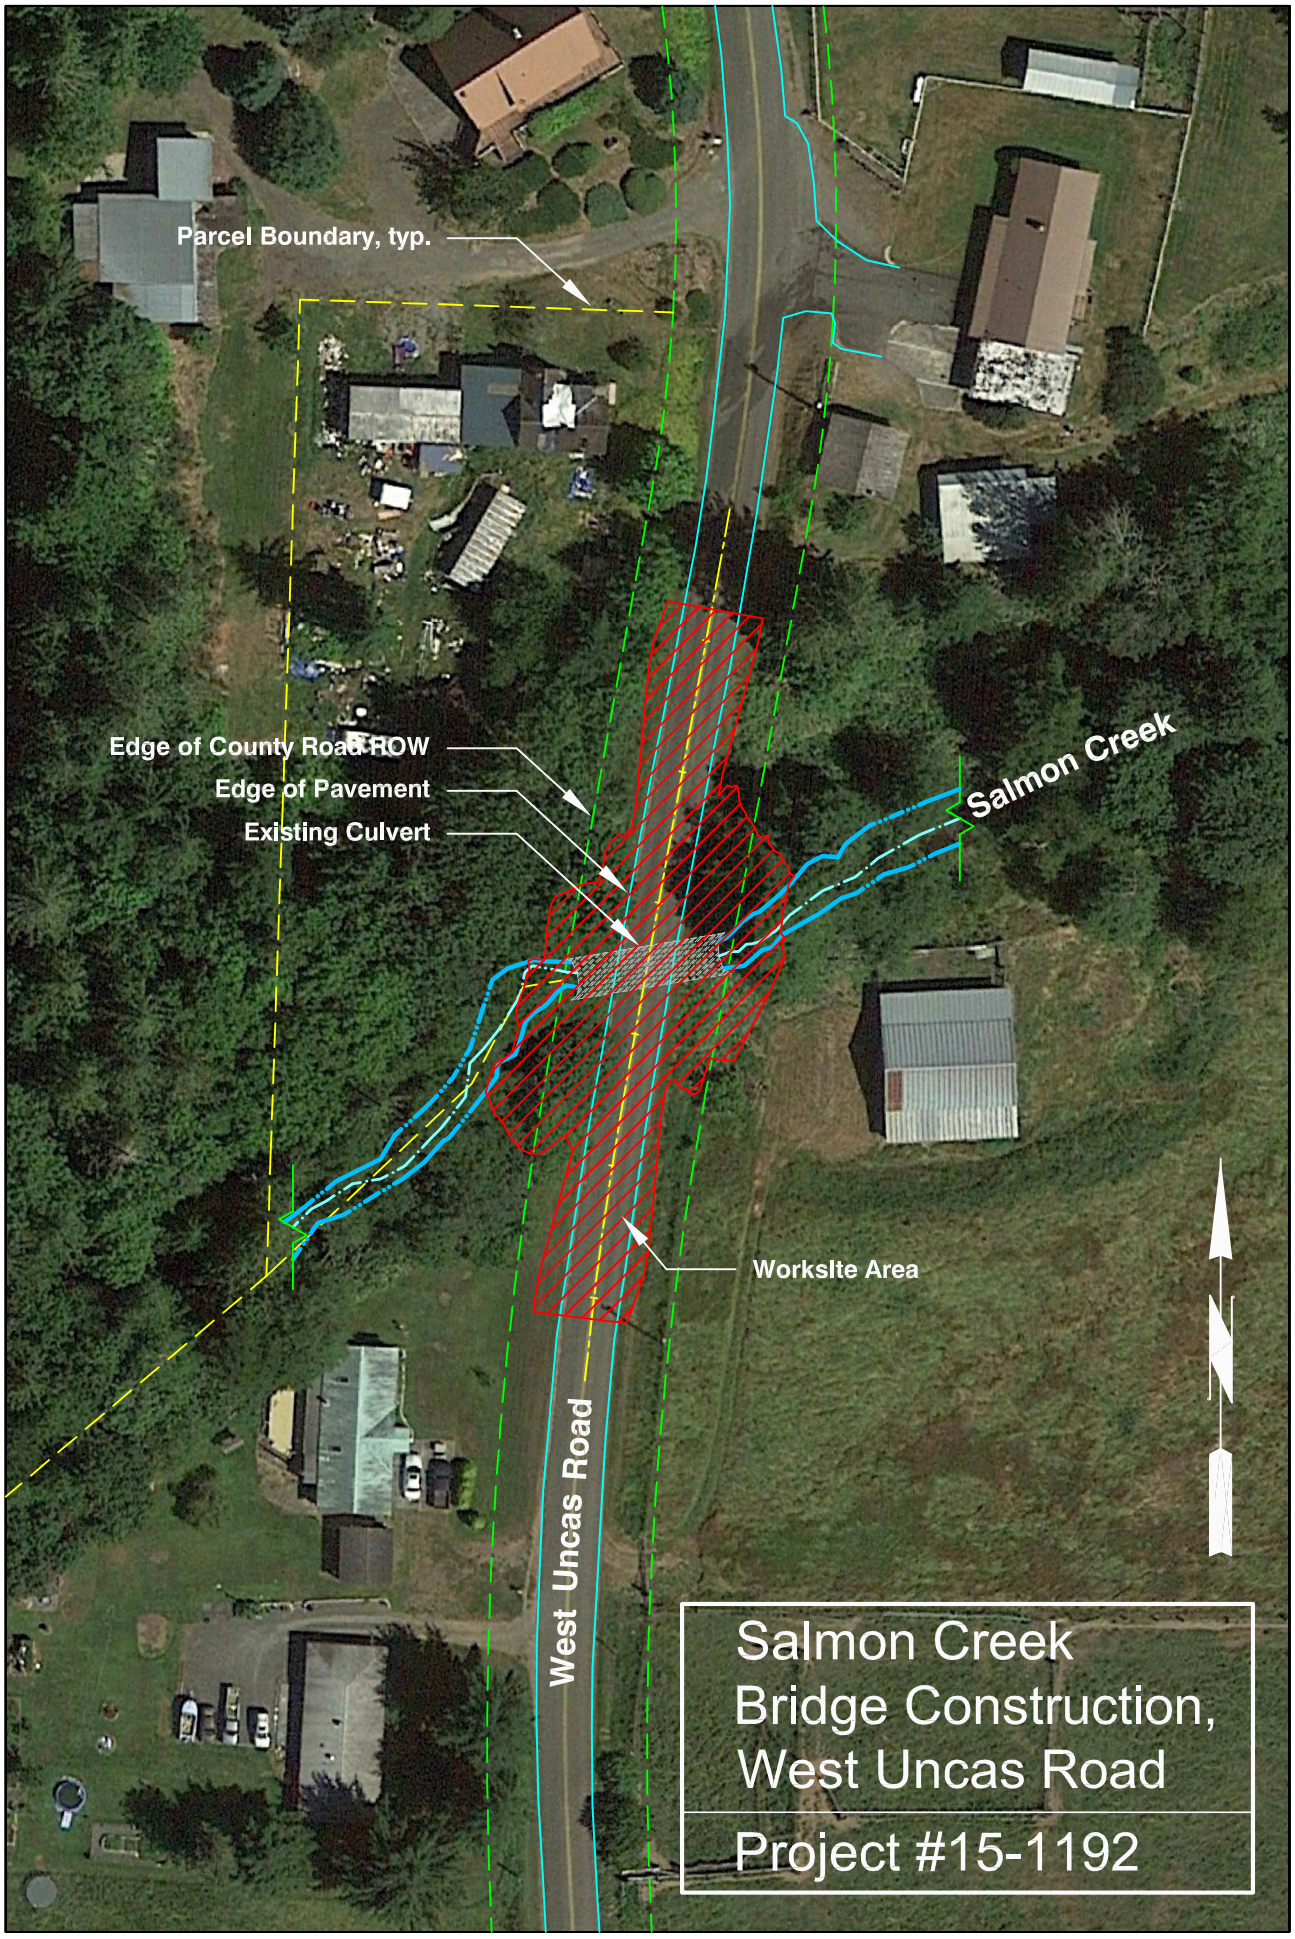
Parcel Boundary, typ.
Edge of County Road ROW
Edge of Pavement
Existing Culvert
Salmon Creek
Worksite Area
West Uncas Road
Salmon Creek
Bridge Construction,
West Uncas Road
Project #15-1192