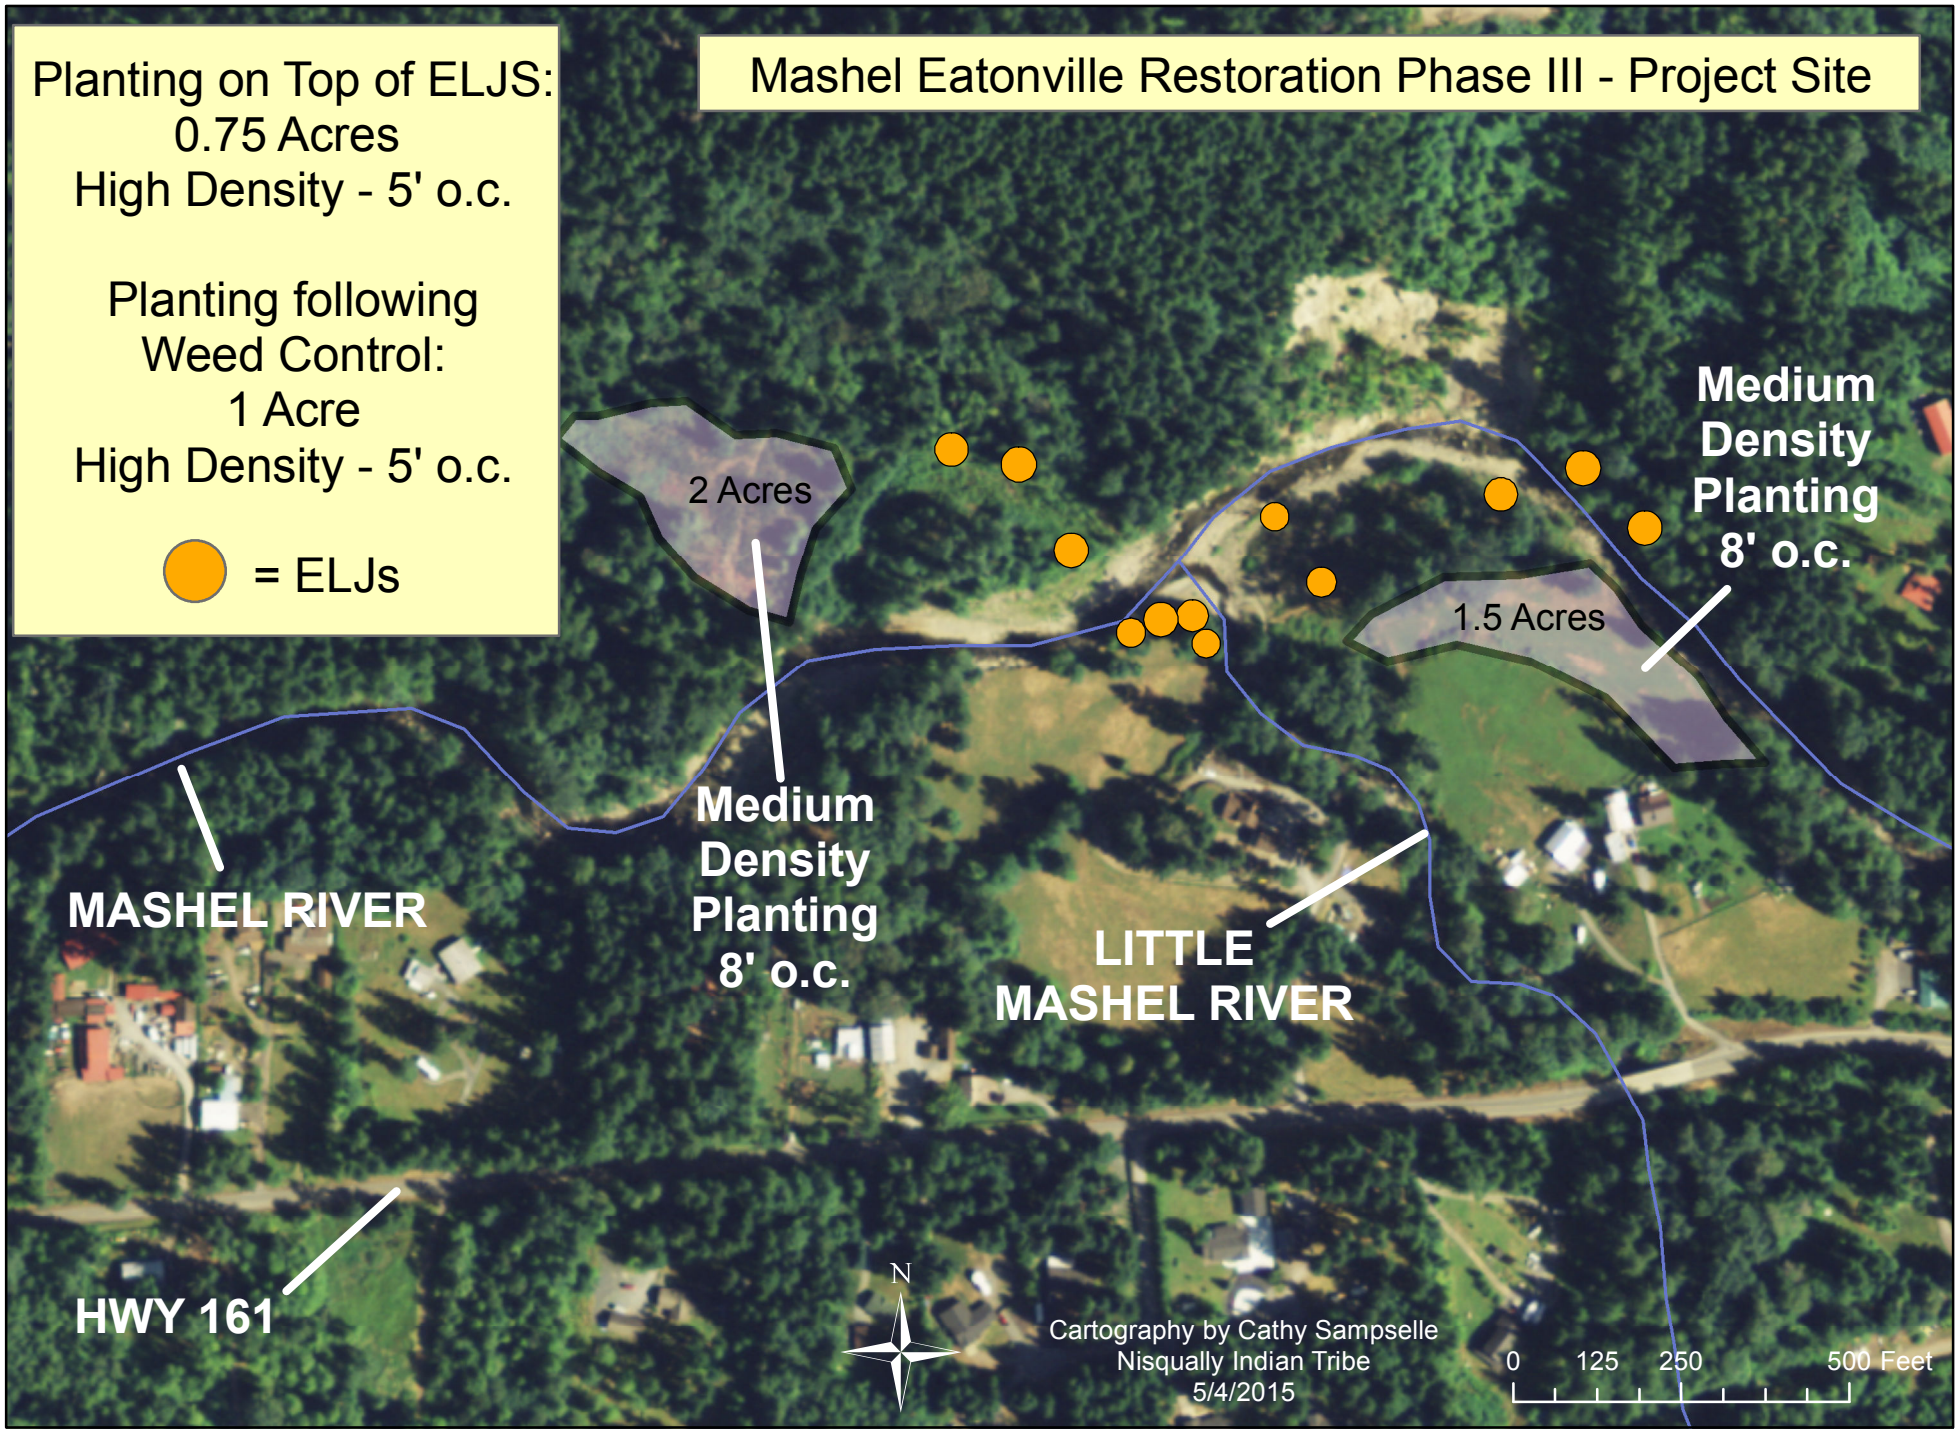
Mashel Eatonville Restoration Phase III - Project Site
Planting on Top of ELJS:
0.75 Acres
High Density - 5' o.c.
Planting following
Weed Control:
1 Acre
High Density - 5' o.c.
= ELJs
2 Acres
1.5 Acres
Medium Density Planting 8' o.c.
Medium Density Planting 8' o.c.
MASHEL RIVER
LITTLE MASHEL RIVER
HWY 161
N
Cartography by Cathy Sampselle
Nisqually Indian Tribe
5/4/2015
0 125 250 500 Feet