Mainstem Skokomish LWD Design - HWY 101
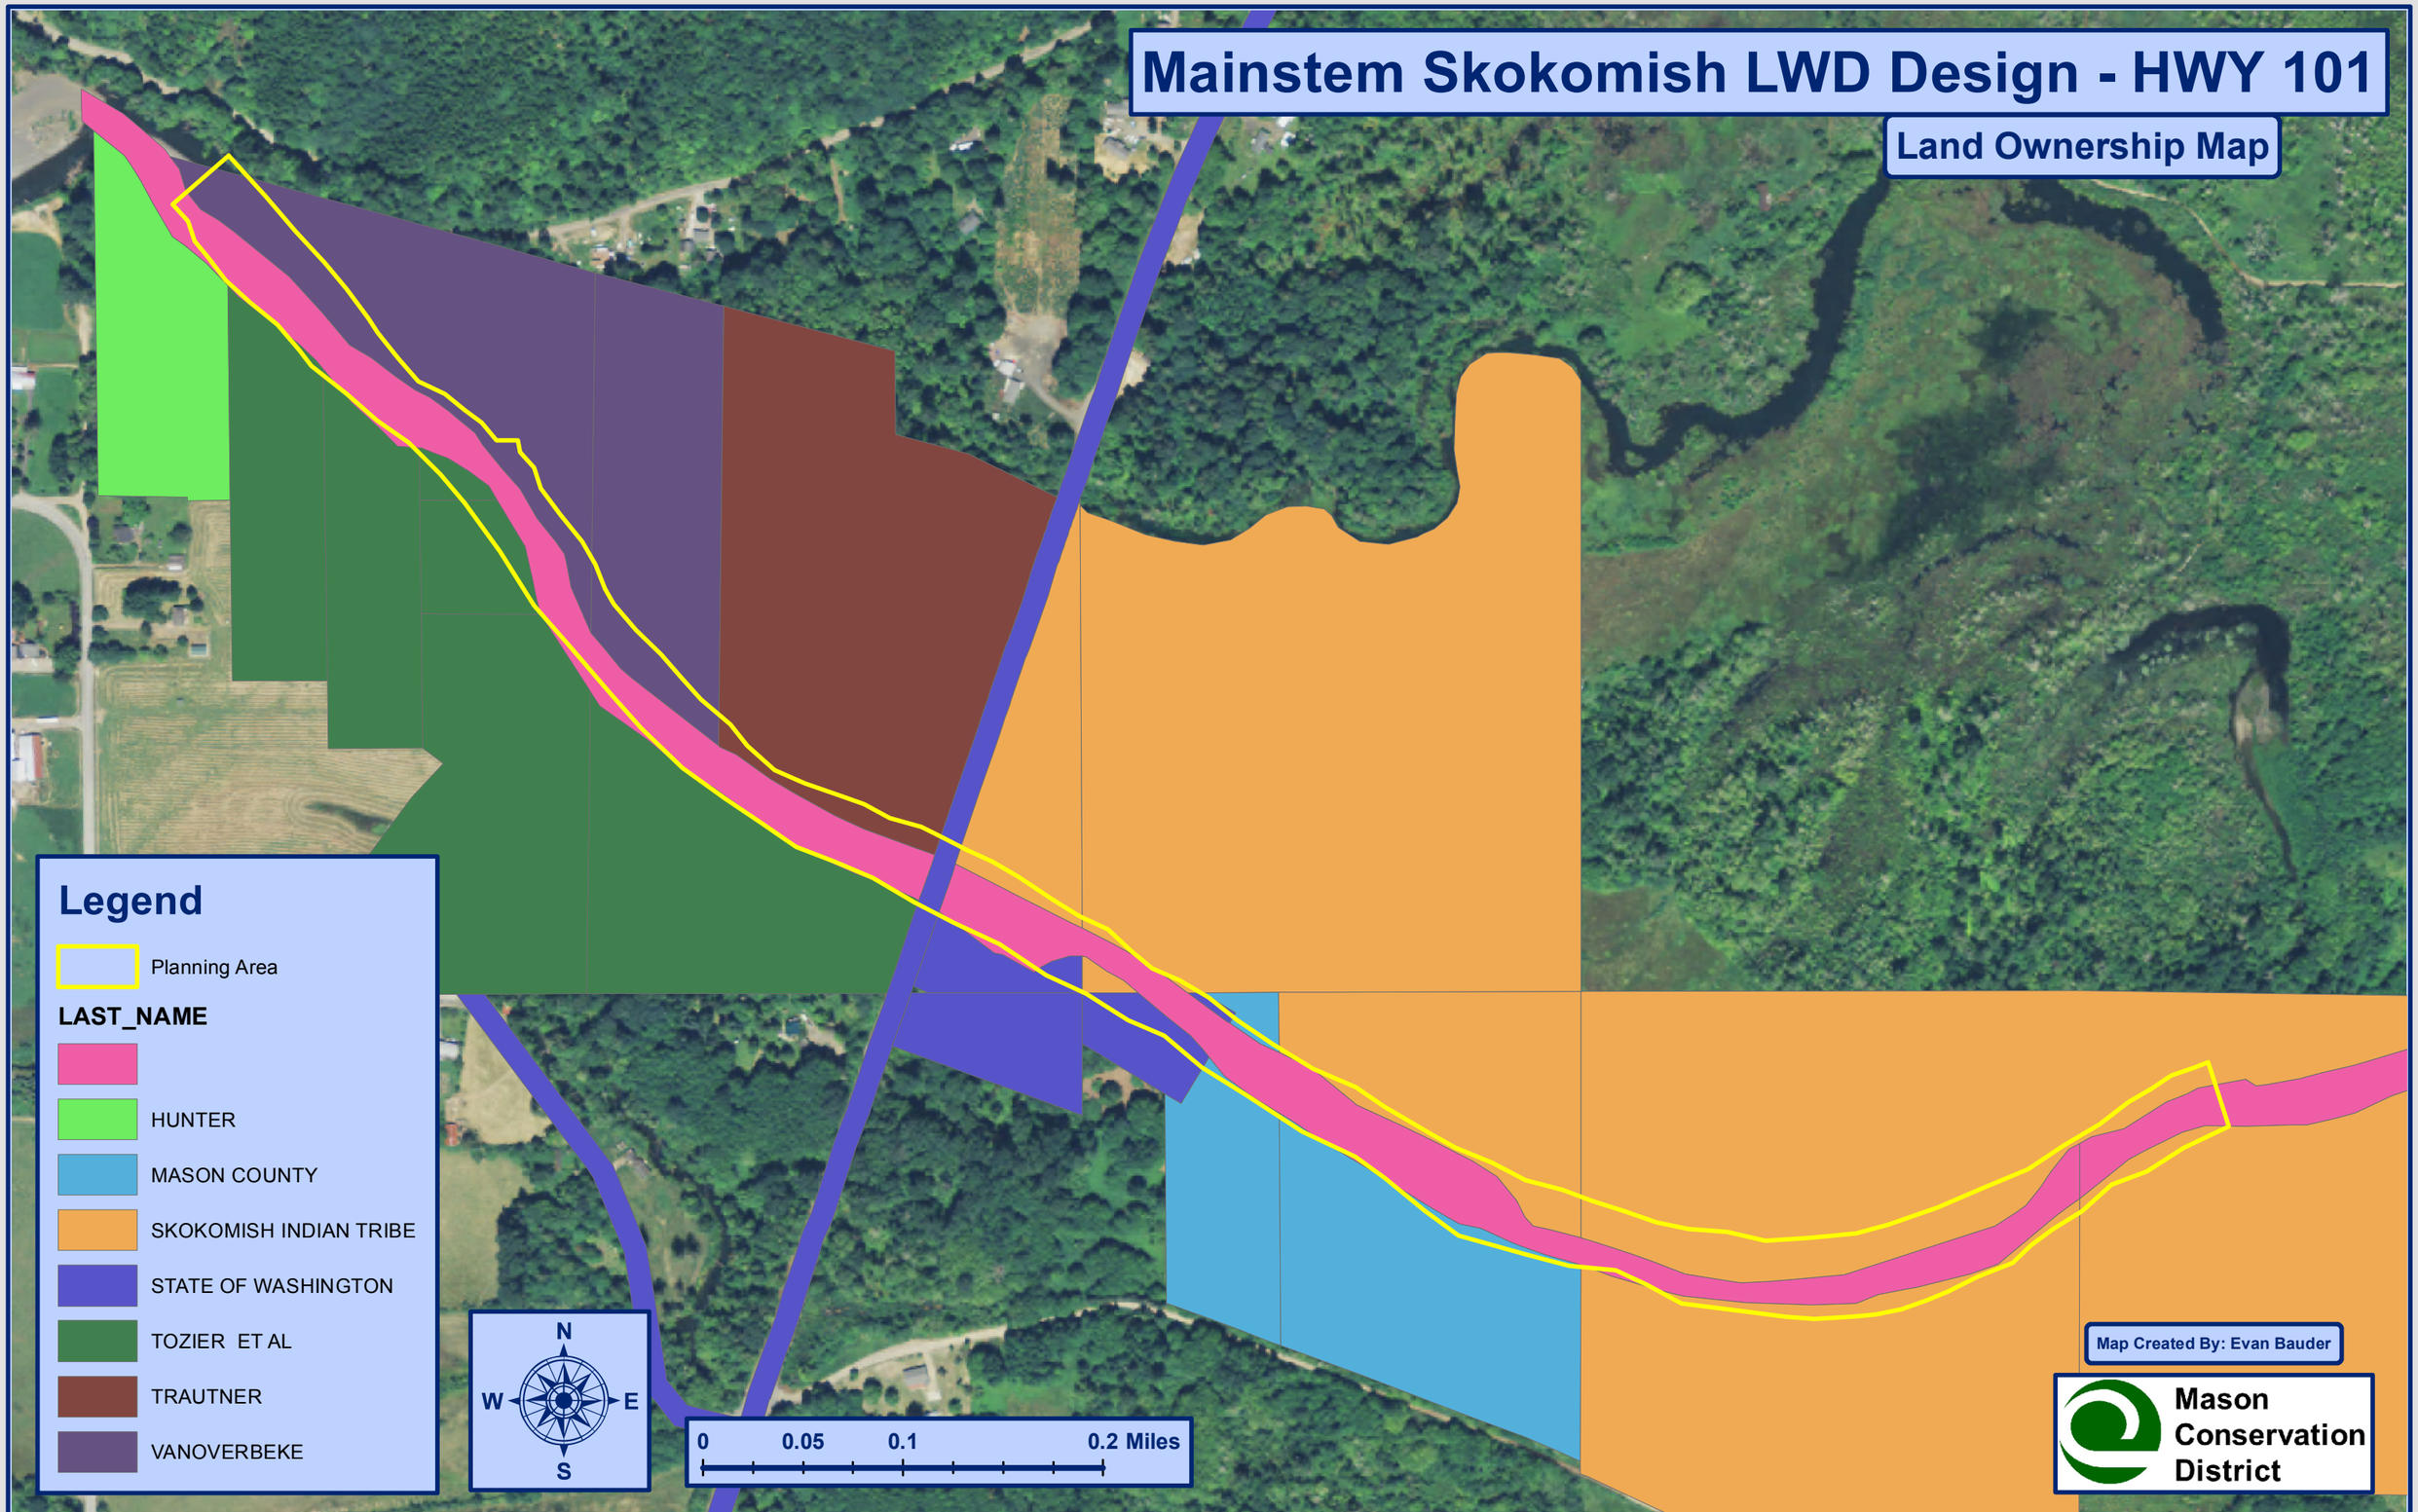
Land Ownership Map