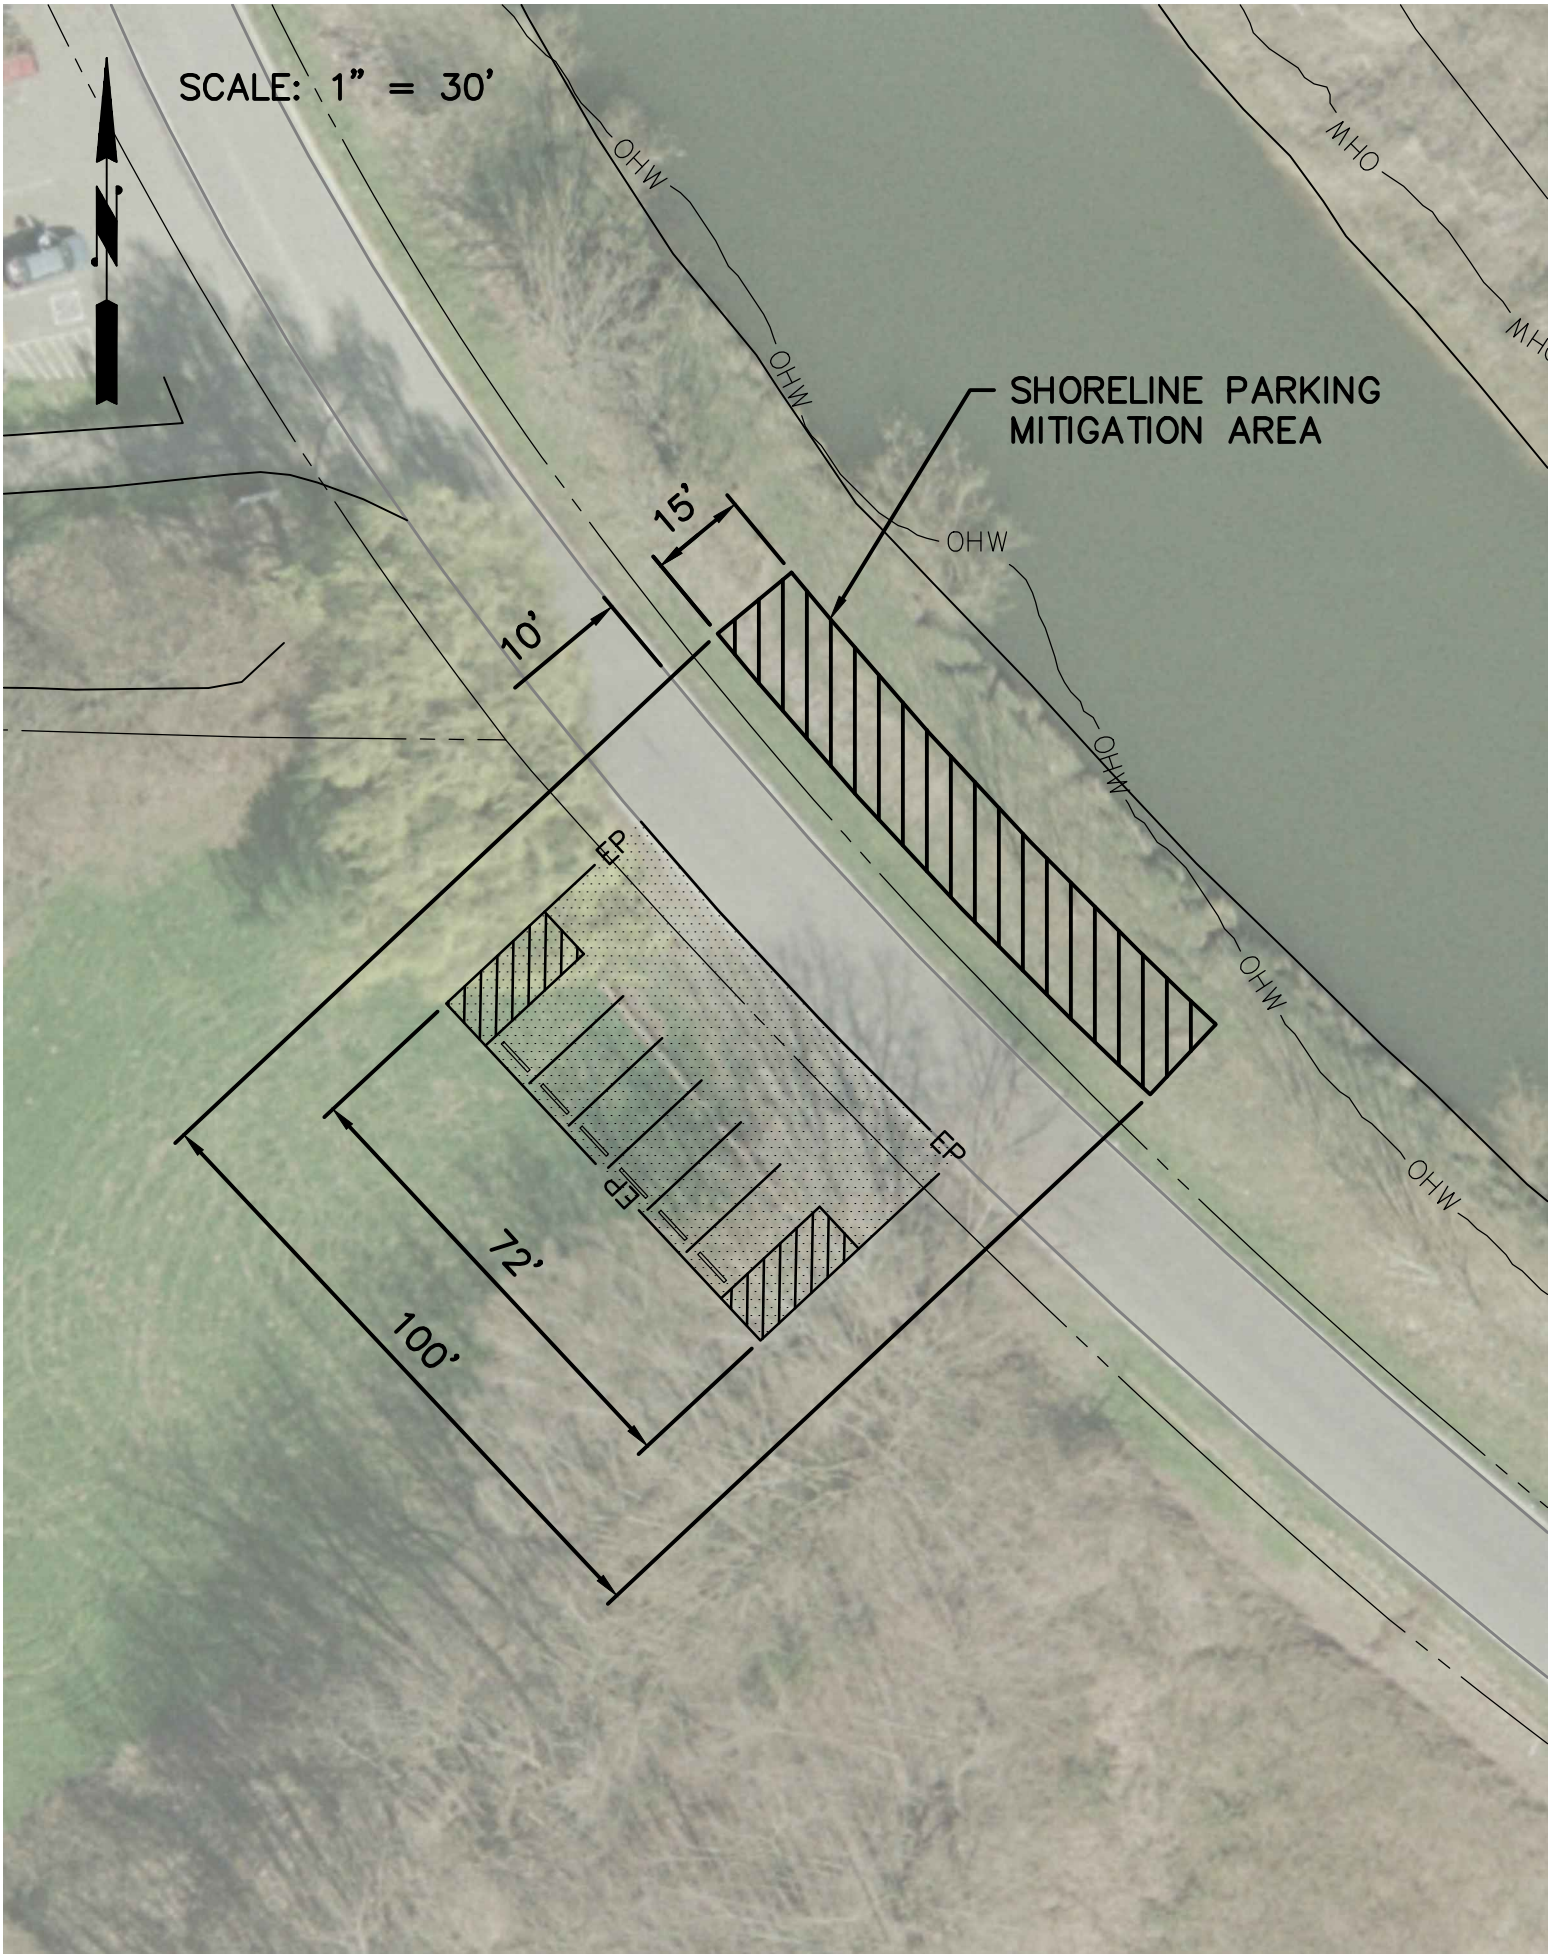
SCALE: 1" = 30'
N
OHW
OHW
OHW
OHW
OHW
OHW
OHW
MHO
MHO
SHORELINE PARKING
MITIGATION AREA
15'
10'
EP
EP
EP
72'
100'