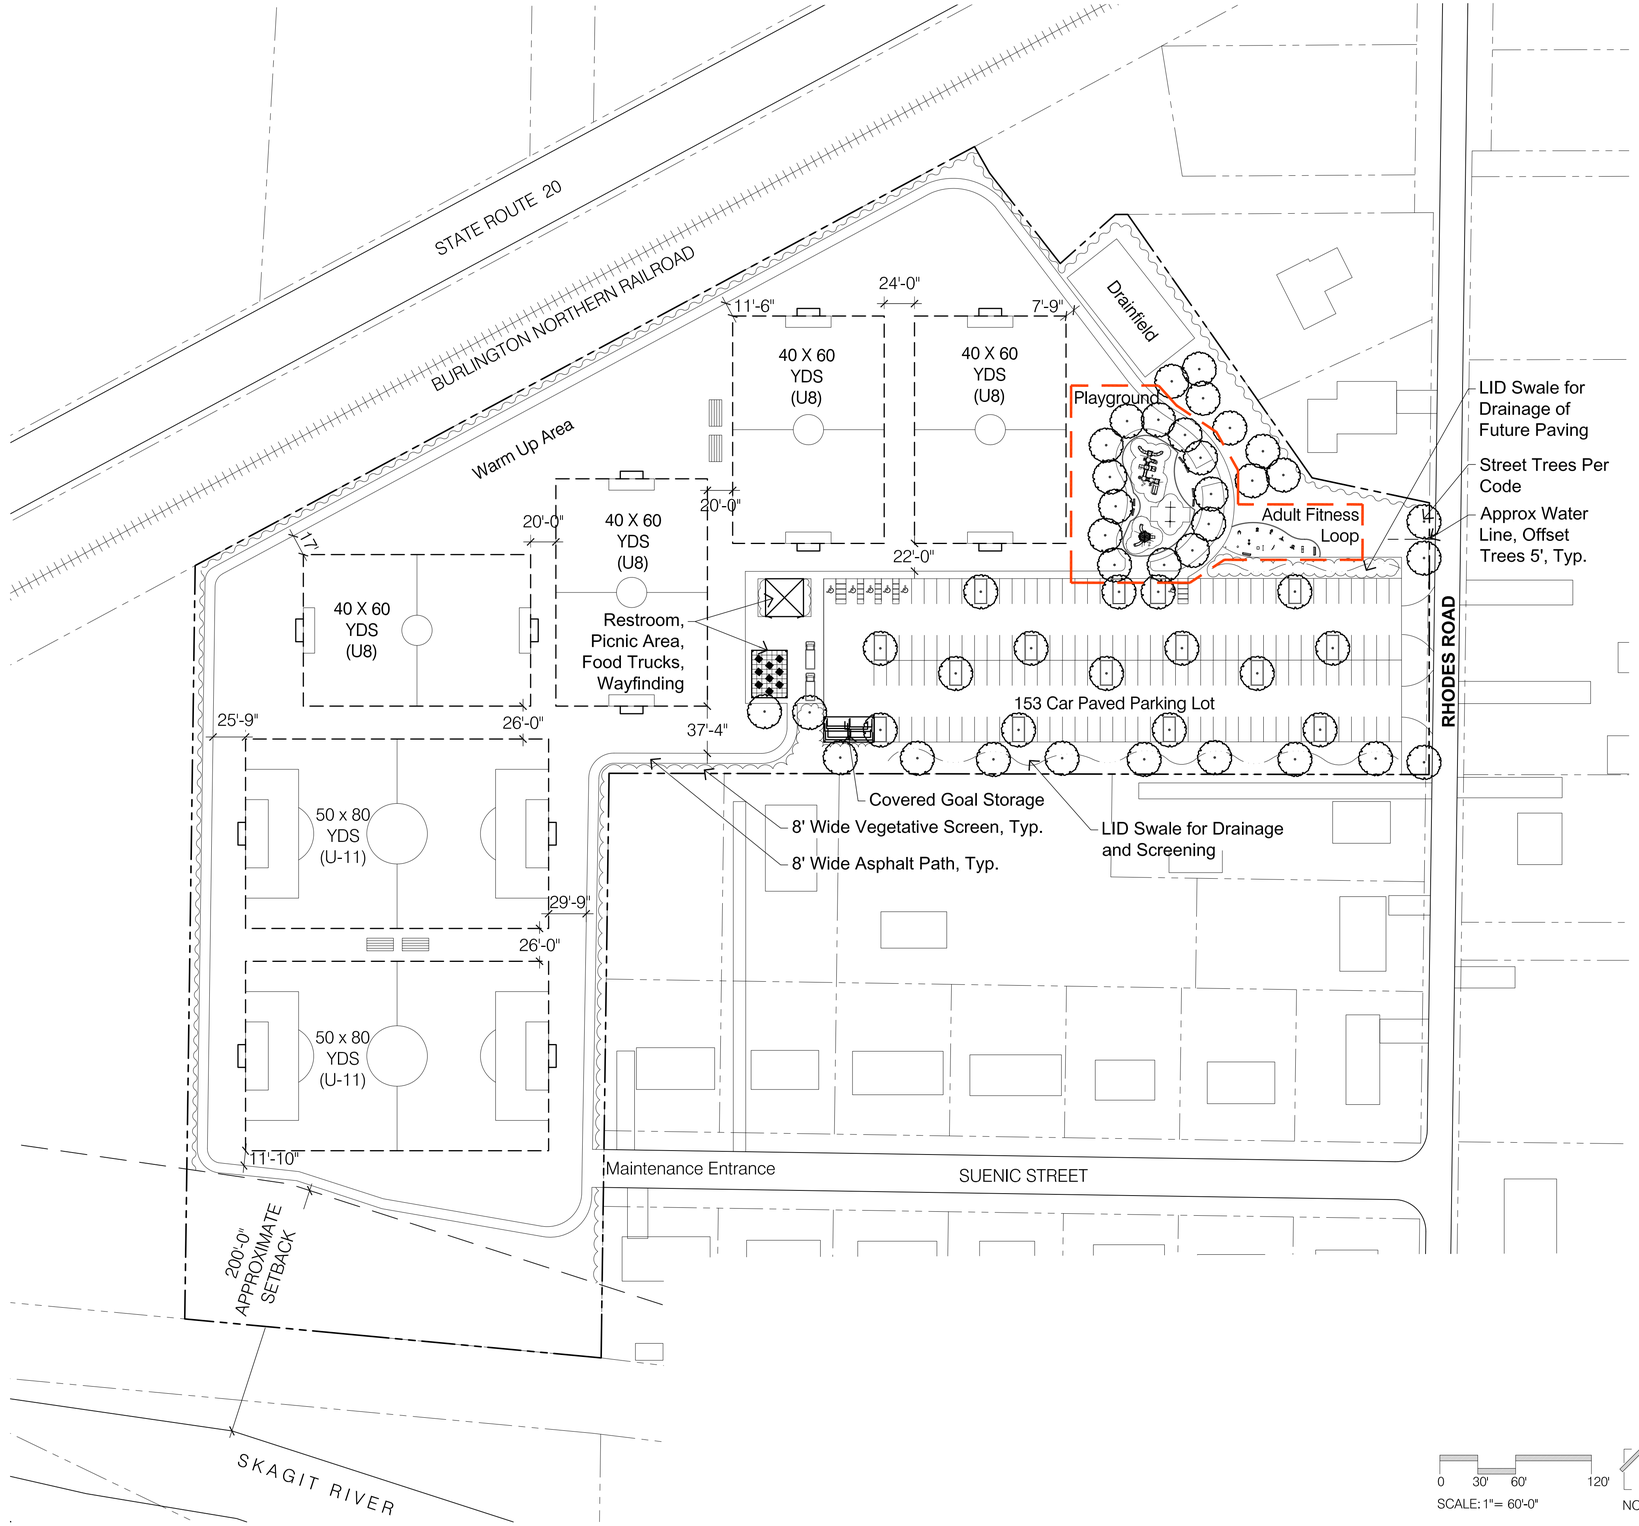

THE PHILBIN GROUP
LANDSCAPE ARCHITECTURE
15912 Bow Hill Road
Bow, WA 98232
(p) 360.766.4333
(f) 360.766.4335

Winnie Houser Park Playfields

Rhodes Road
Sedro-Woolley, WA 98284

STATE OF WASHINGTON
MISTY PHILBIN
NO. 722 EXP. 09/20/2018
LANDSCAPE ARCHITECT

DESIGNED BY: TPG
DRAWN BY: PL

Date	Issue
5-15-17	Base Plan
6-1-17	Schematic
2-7-18	Revisions
2-27-18	Revisions
3-26-18	Revisions

Sheet Title

Schematic Plan

Sheet Number

L-2