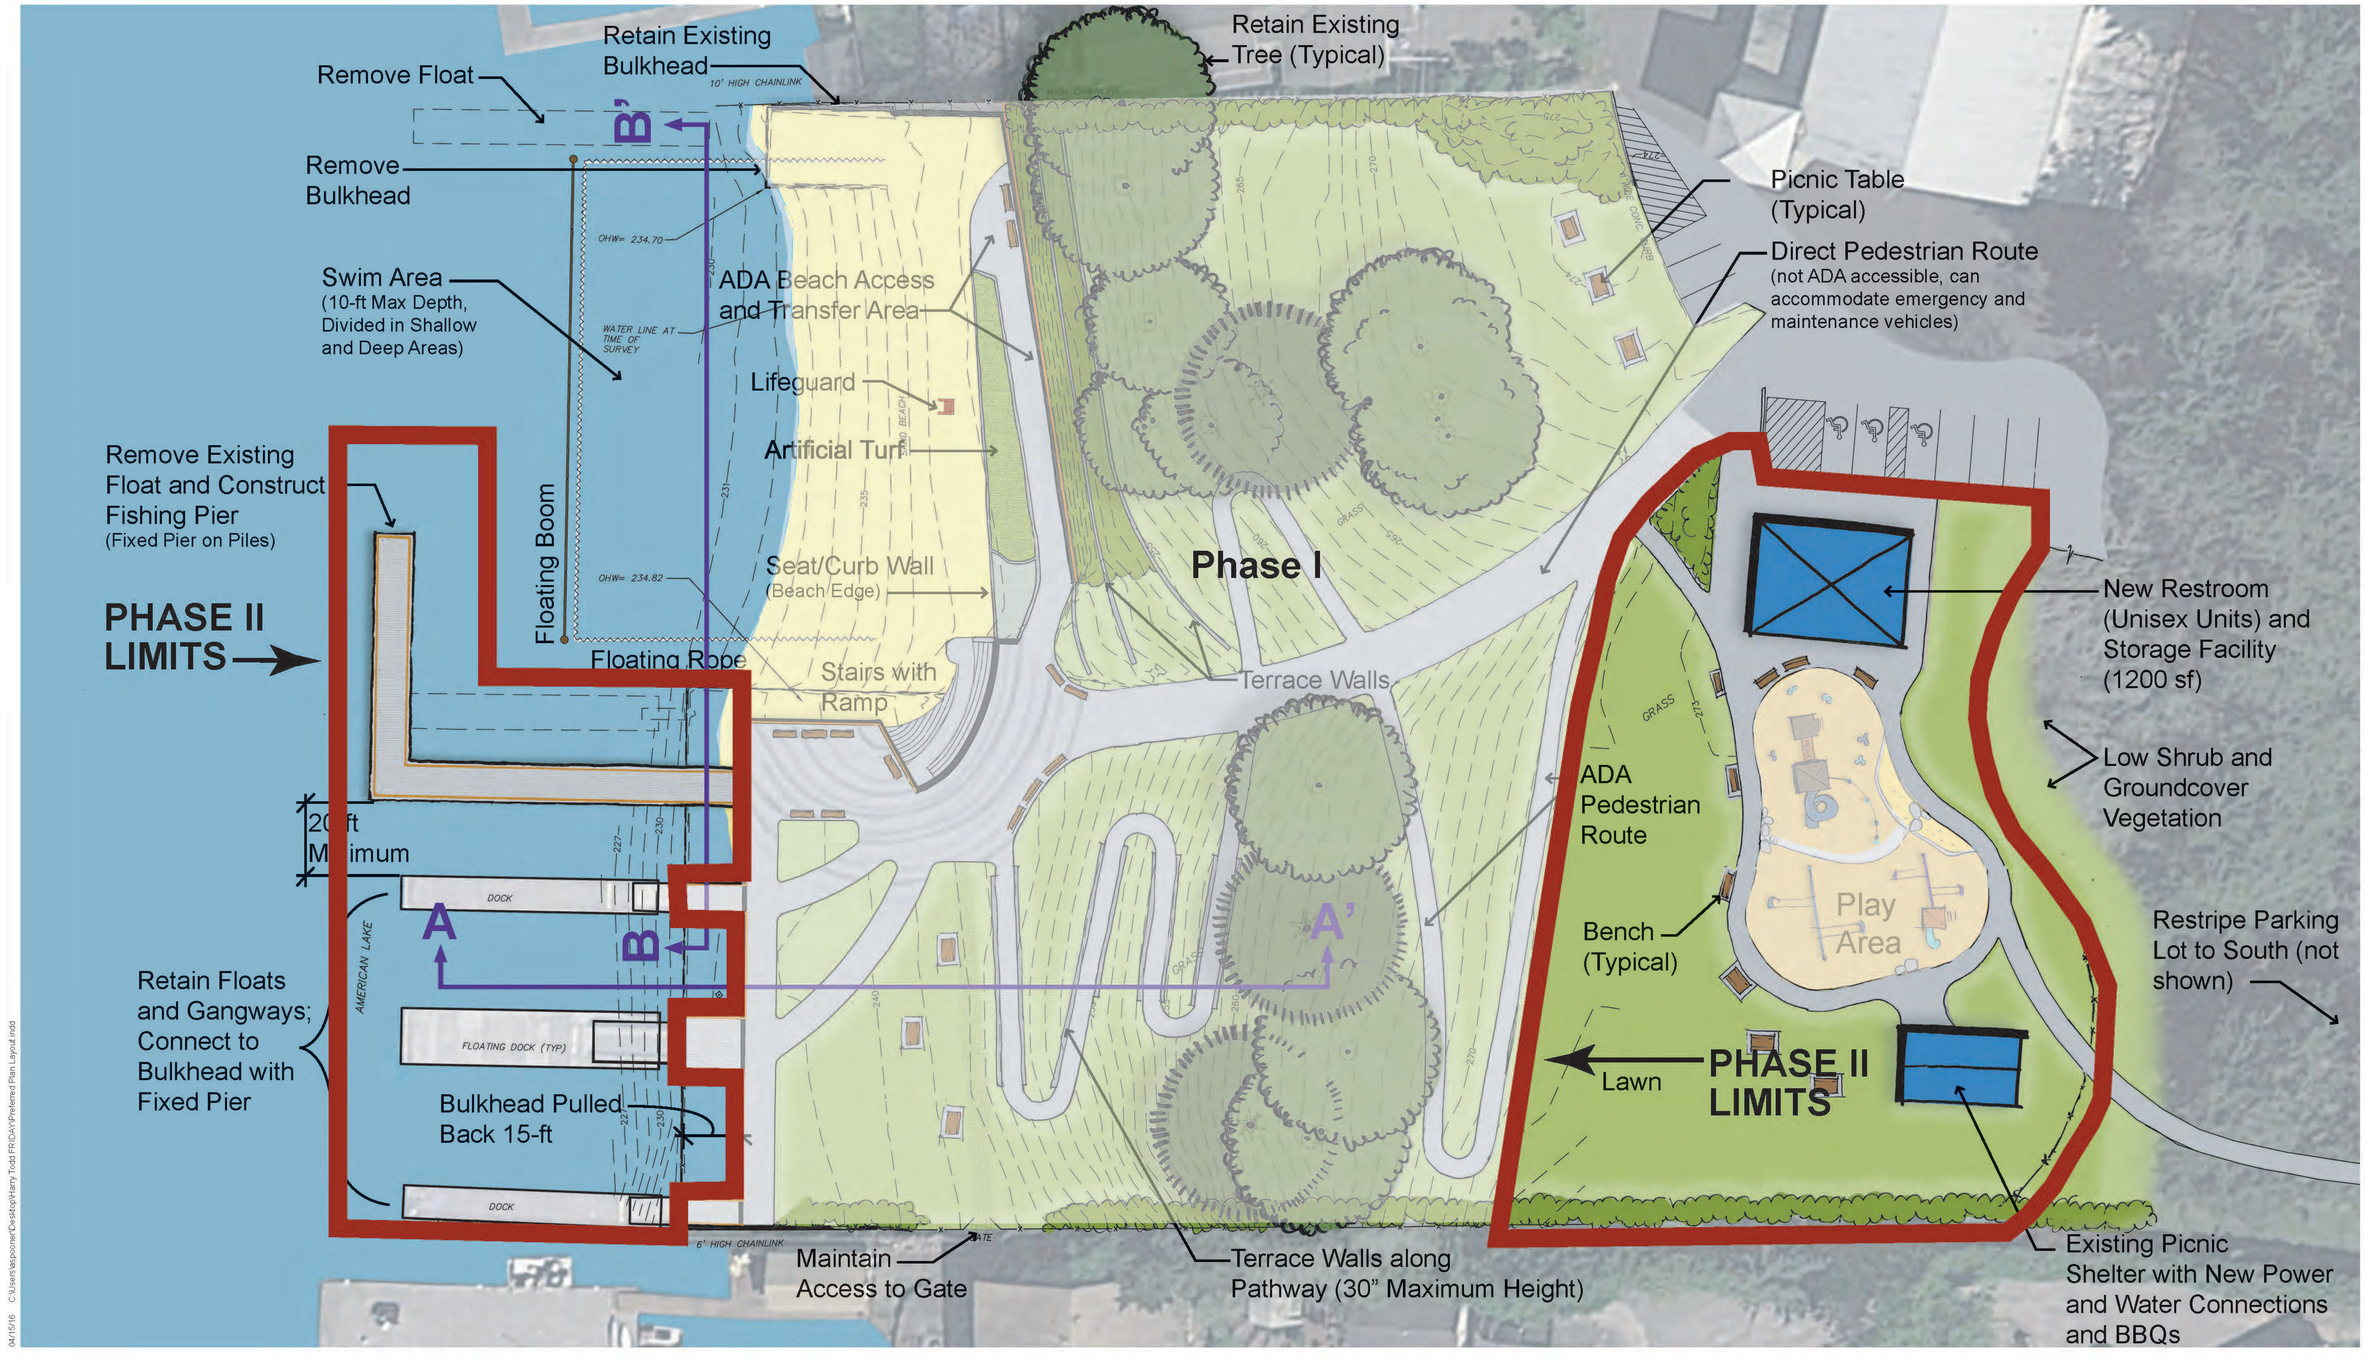

NORTH

0 20 40
Scale in Feet

Harry Todd Waterfront Renovation Plan
PHASE II IMPLEMENATION PLAN