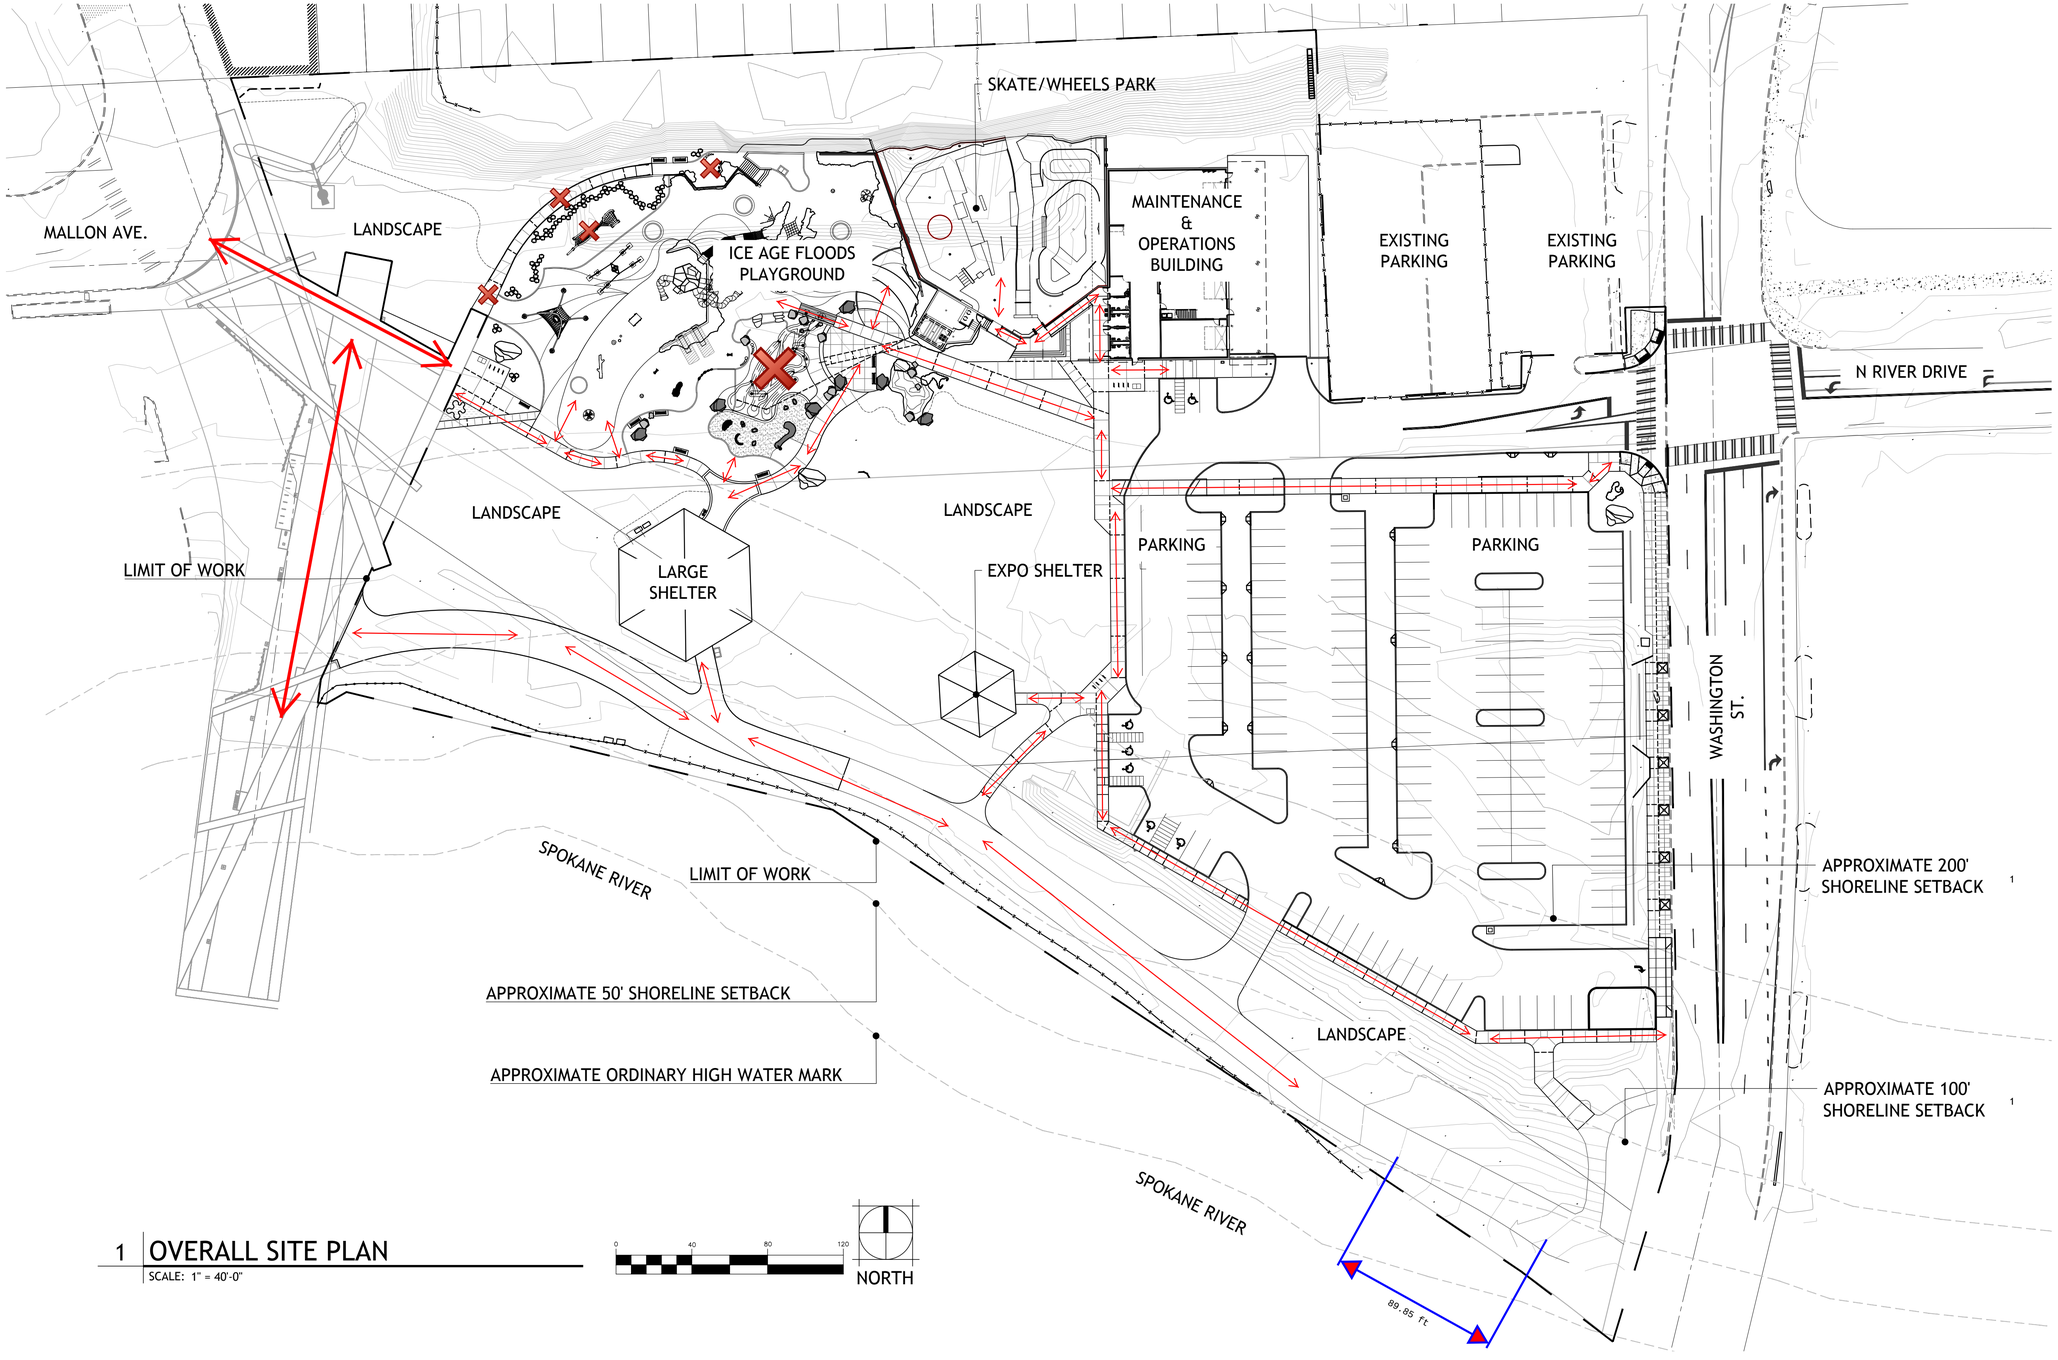

1 OVERALL SITE PLAN

SCALE: 1" = 40'-0"

KEY PLAN

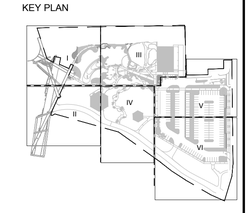

STATE OF WASHINGTON REGISTERED LANDSCAPE ARCHITECT

DELL R. HATCH
CERTIFICATE NO. 1162

DIGITALLY SIGNED:

BY	REVISIONS	DATE

B W A BERNARDO | WILLS ARCHITECTS PC

LOCATION SEE SHEET V1.0 FOR TEMPORARY BENCH MARK INFORMATION

ELEVATION	SEE SHEET V1.0	HORIZONTAL	1"= 40'-0"
CBM NO.	N/A NAVD 88	VERTICAL	
CITY DATUM		SCALE	

BAR IS ONE INCH ON ORIGINAL DRAWING. 0 1" IF NOT ONE INCH ON THIS SHEET, ADJUST SCALES ACCORDINGLY

CURRENT DESIGN STANDARDS CCS - ADOPTED 2/95

07.03.19	DRAWN	JC/PO
07.03.19	DESIGNED	BL
	CHECKED	
	APPROVED	

CITY OF SPOKANE, WASHINGTON
DEPARTMENT OF PARKS AND RECREATION
808 WEST SPOKANE FALLS BLVD.
SPOKANE, WASHINGTON 99201-3343
(509) 625-6200

PROJECT TITLE: RIVERFRONT PARK NORTH BANK PLAYGROUND BID SET

SHEET TITLE: OVERALL SITE PLAN 7.03.2019

TYPE OF IMPROVEMENT: PARK

CITY PURCHASING NUMBER	DRAWING NUMBER
	G3.0

P# OF REVISION NO.:

DATE: Jul 02, 2019 - 5:02pm by: jculp

FILE NAME: