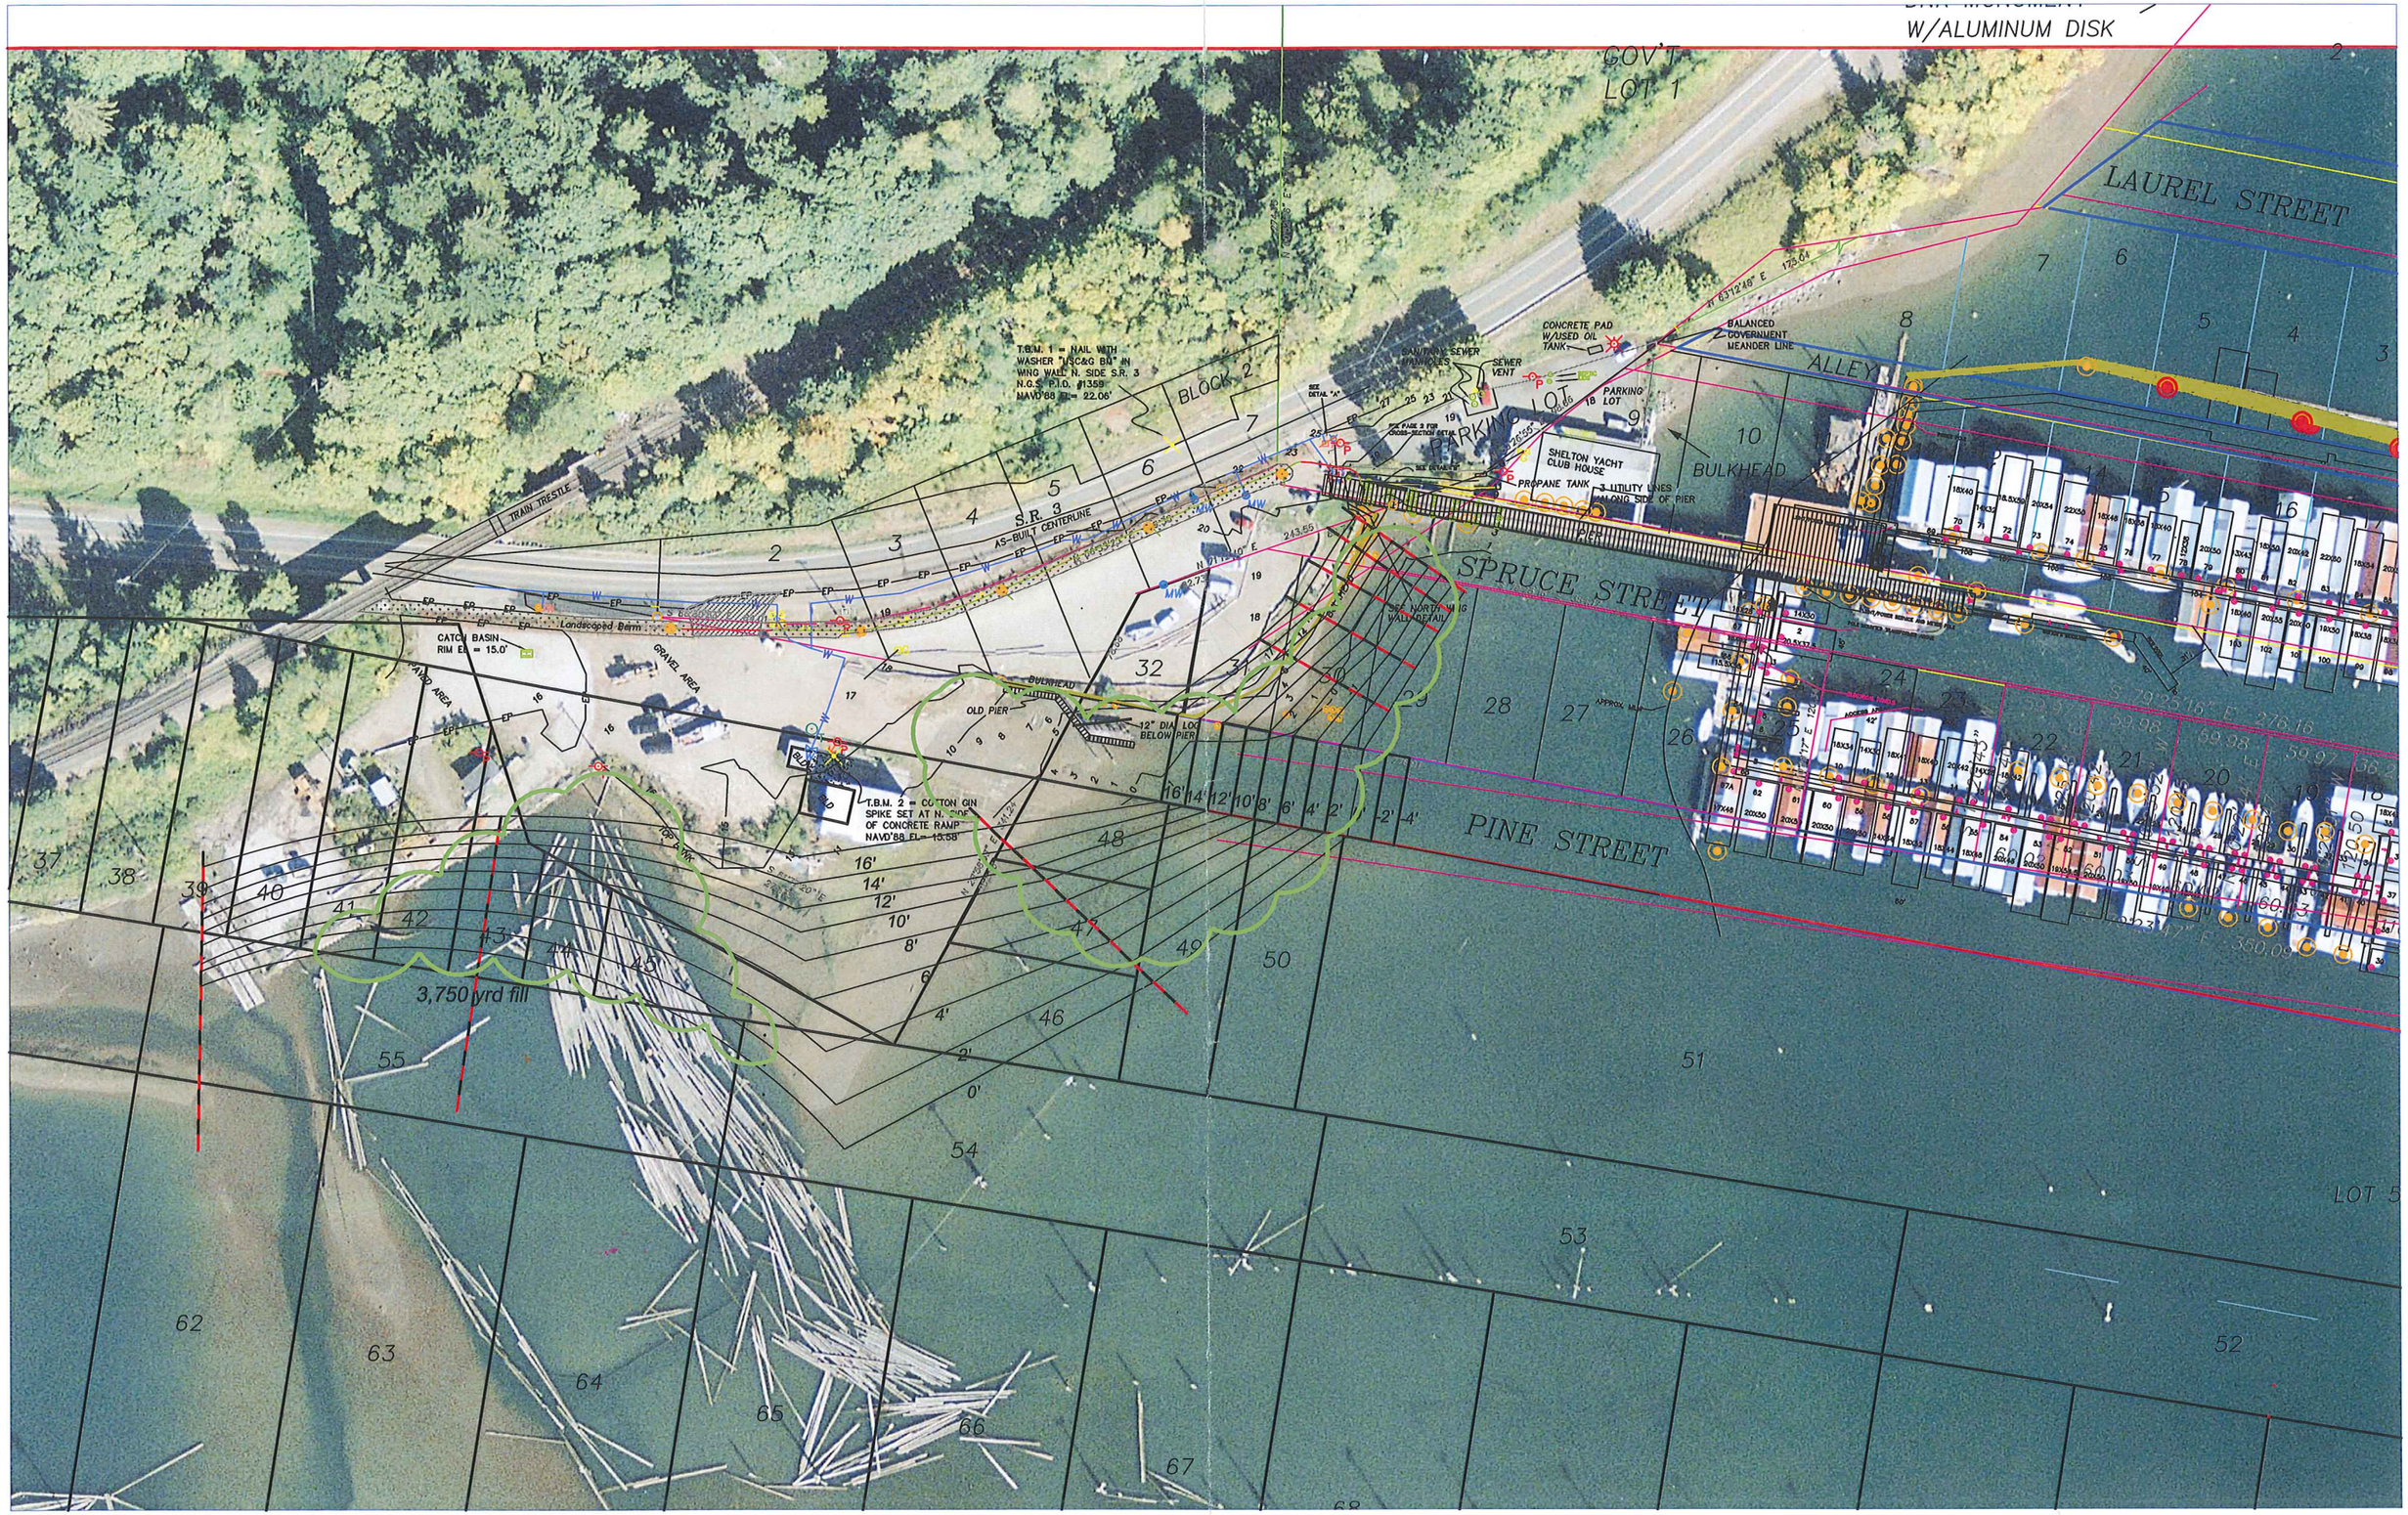
W/ALUMINUM DISK
GOV'T LOT 1
LAUREL STREET
ALLEY
BULKHEAD
PARKING LOT
SPRUCE STREET
PINE STREET
BLOCK 2
S.R. 3
AS-BUILT CENTERLINE
TRAIN TRESTLE
Landscaped Berm
GRAVEL AREA
CATCH BASIN RIM EL = 15.0'
OLD PIER
12" DIA LOG BELOW PIER
T.B.M. 1 = NAIL WITH WASHER "USC&G BM" IN WING WALL N. SIDE S.R. 3 N.G.S. P.I.D. #1359 NAVD'88 EL = 22.06'
T.B.M. 2 = COTTON GIN SPIKE SET AT N. SIDE OF CONCRETE RAMP NAVD'88 EL = 15.58'
CONCRETE PAD W/USED OIL TANK
SANITARY SEWER MANHOLES
SEWER VENT
BALANCED GOVERNMENT MEANDER LINE
SHELTON YACHT CLUB HOUSE
PROPANE TANK
3 UTILITY LINES ALONG SIDE OF PIER
3,750 yrd fill
LOT 5