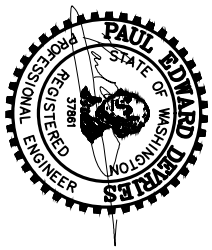

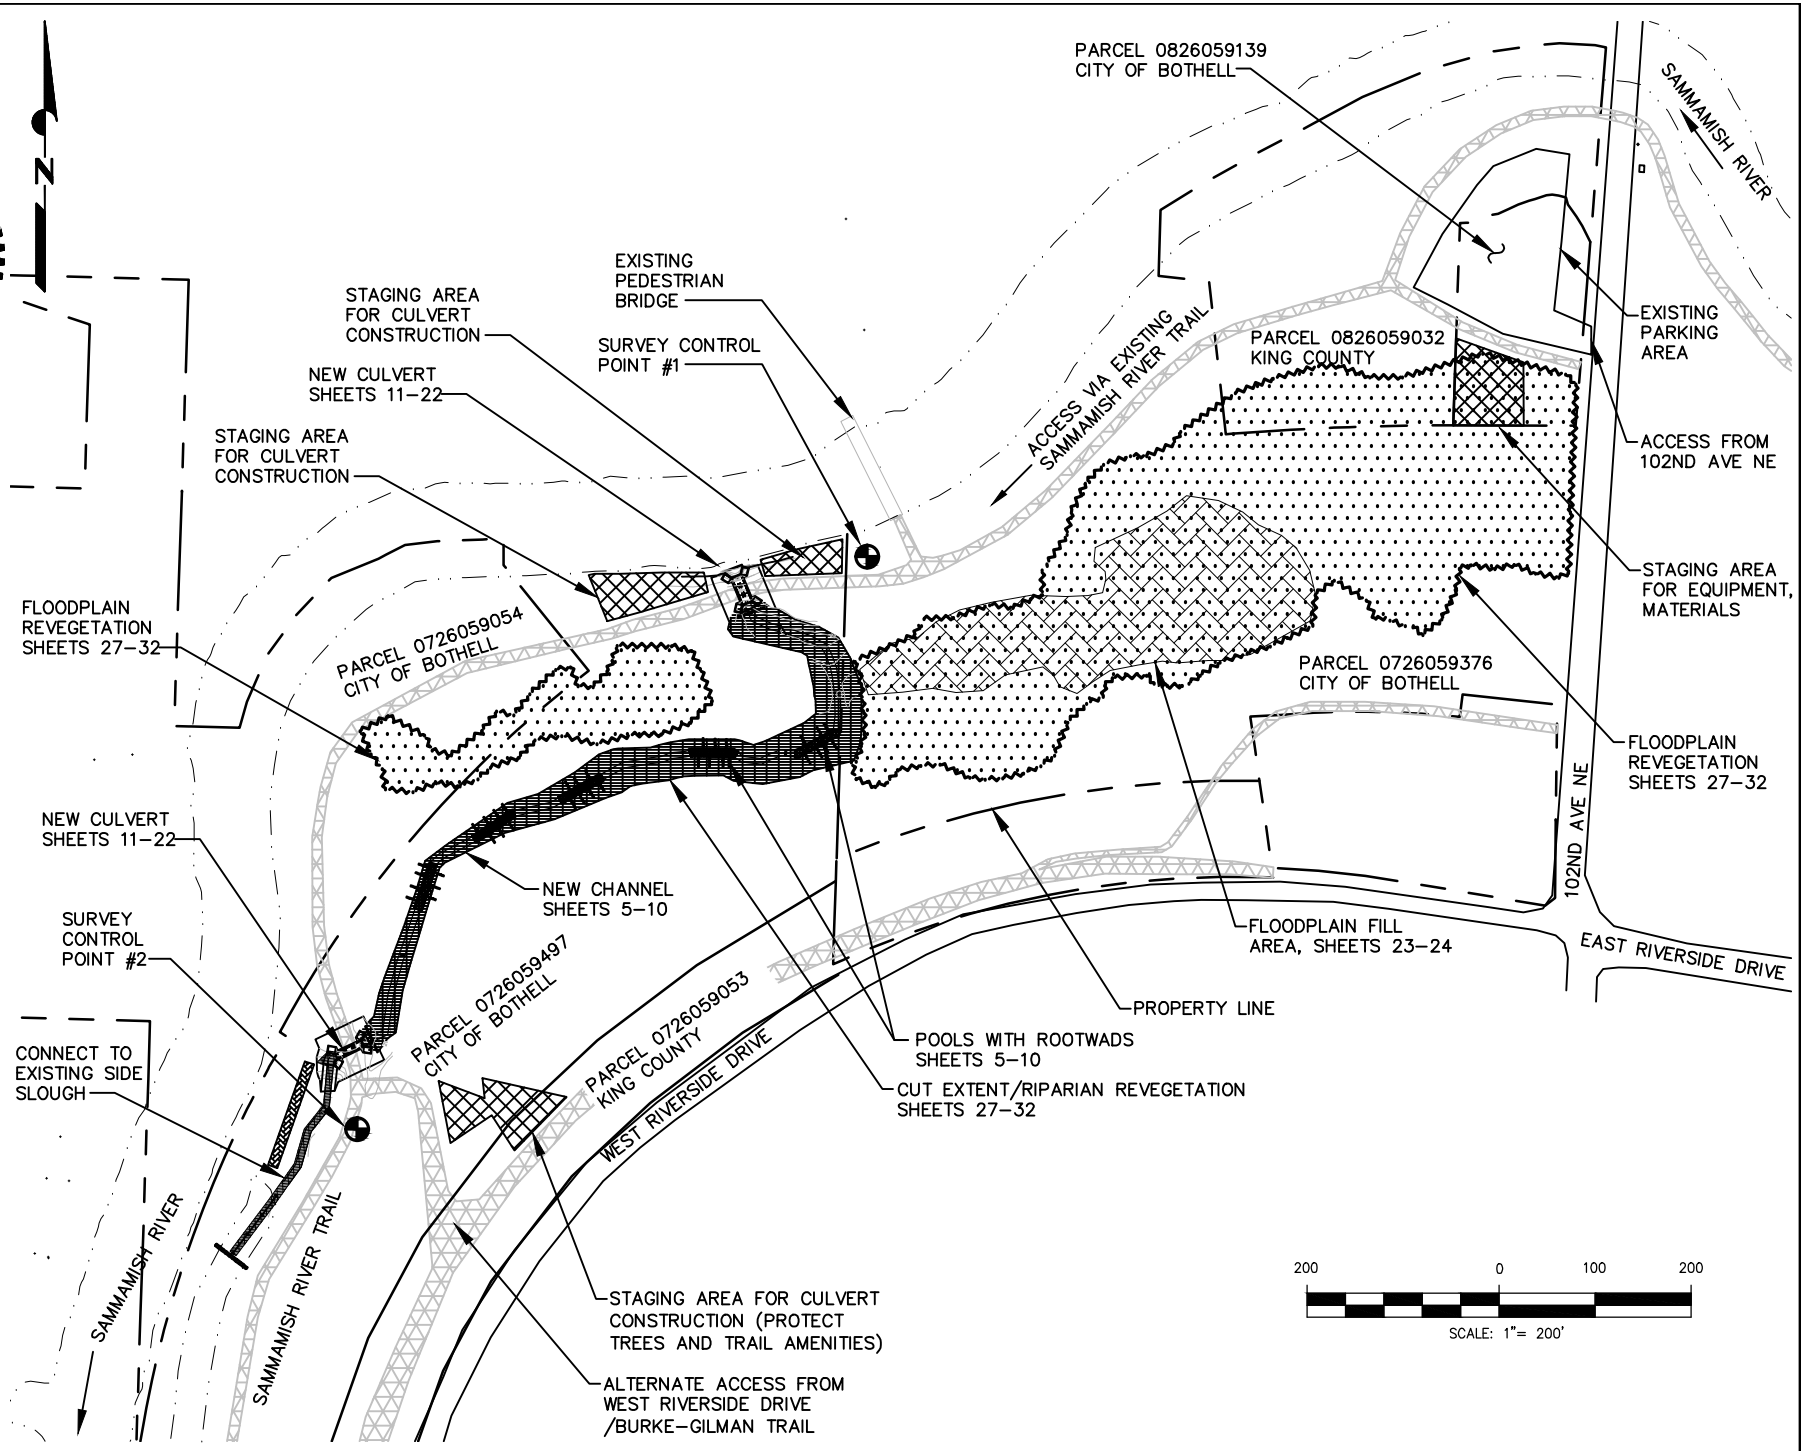

PLAN VIEW

FOR PERMITTING PURPOSES ONLY; NOT FOR CONSTRUCTION

Resource Consultants, Inc.
REDMOND, WA.

CITY OF BOTHELL
SAMMAMISH RIVER OFF–CHANNEL
HABITAT RESTORATION

SITE PLAN; ACCESS/STAGING
PROPERTY BOUNDARIES