TOPOGRAPHIC MAP

SALMON CREEK PASSAGE AT THE INTERSECTION OF WEST UNCAS ROAD

IN THE NW 1/4, NE 1/4, SECTION 26, T. 29 N., R. 2 W., W.M.
JEFFERSON COUNTY, WASHINGTON
PREPARED FOR

JEFFERSON COUNTY DEPT. OF PUBLIC WORKS

PROCEDURES:

THIS SURVEY IS BASED ON A GROUND SURVEY UTILIZING CONVENTIONAL TRAVERSE METHODS WITH CLOSURES THAT MEET OR EXCEED THE STANDARDS CONTAINED IN WAC 332-130-090.

EQUIPMENT:

TRIMBLE S6 3" ROBOTIC TOTAL STATION
TRIMBLE TSC2 DATA COLLECTOR

DATE OF SURVEY:

OCTOBER, 2014 AND FEBRUARY, 2015

NOTES:

1) BOUNDARY LINES AND THE RIGHT OF WAY FOR WEST UNCAS ROAD AS SHOWN HEREON WERE CALCULATED PER VOLUME 26 OF SURVEYS, PAGE 81, RECORDS OF JEFFERSON COUNTY, WASHINGTON.

2) THIS MAP IS BASED ON FIELD SURVEY CONDUCTED DURING OCTOBER, 2014 AND FEBRUARY, 2015

3) UNDERGROUND UTILITIES SHOWN HEREON ARE BASED UPON FIELD MARKINGS PLACED BY OTHERS AND MUST BE VERIFIED PRIOR TO CONSTRUCTION.

BASIS OF BEARINGS:

WASHINGTON COORDINATE SYSTEM OF 1983, NORTH ZONE, NORTH AMERICAN DATUM (NAD 83). PER VOLUME 28 OF SURVEYS, PAGE 81, RECORDS OF JEFFERSON COUNTY, WASHINGTON.

VERTICAL DATUM:

NORTH AMERICAN VERTICAL DATUM OF 1988 (NAVD 88) DETERMINED FROM FIELD MEASUREMENTS TO NGS SURVEY CONTROL PT. "DISCOVERY PORT" PID# DL1937 ELEVATION = 16.02'

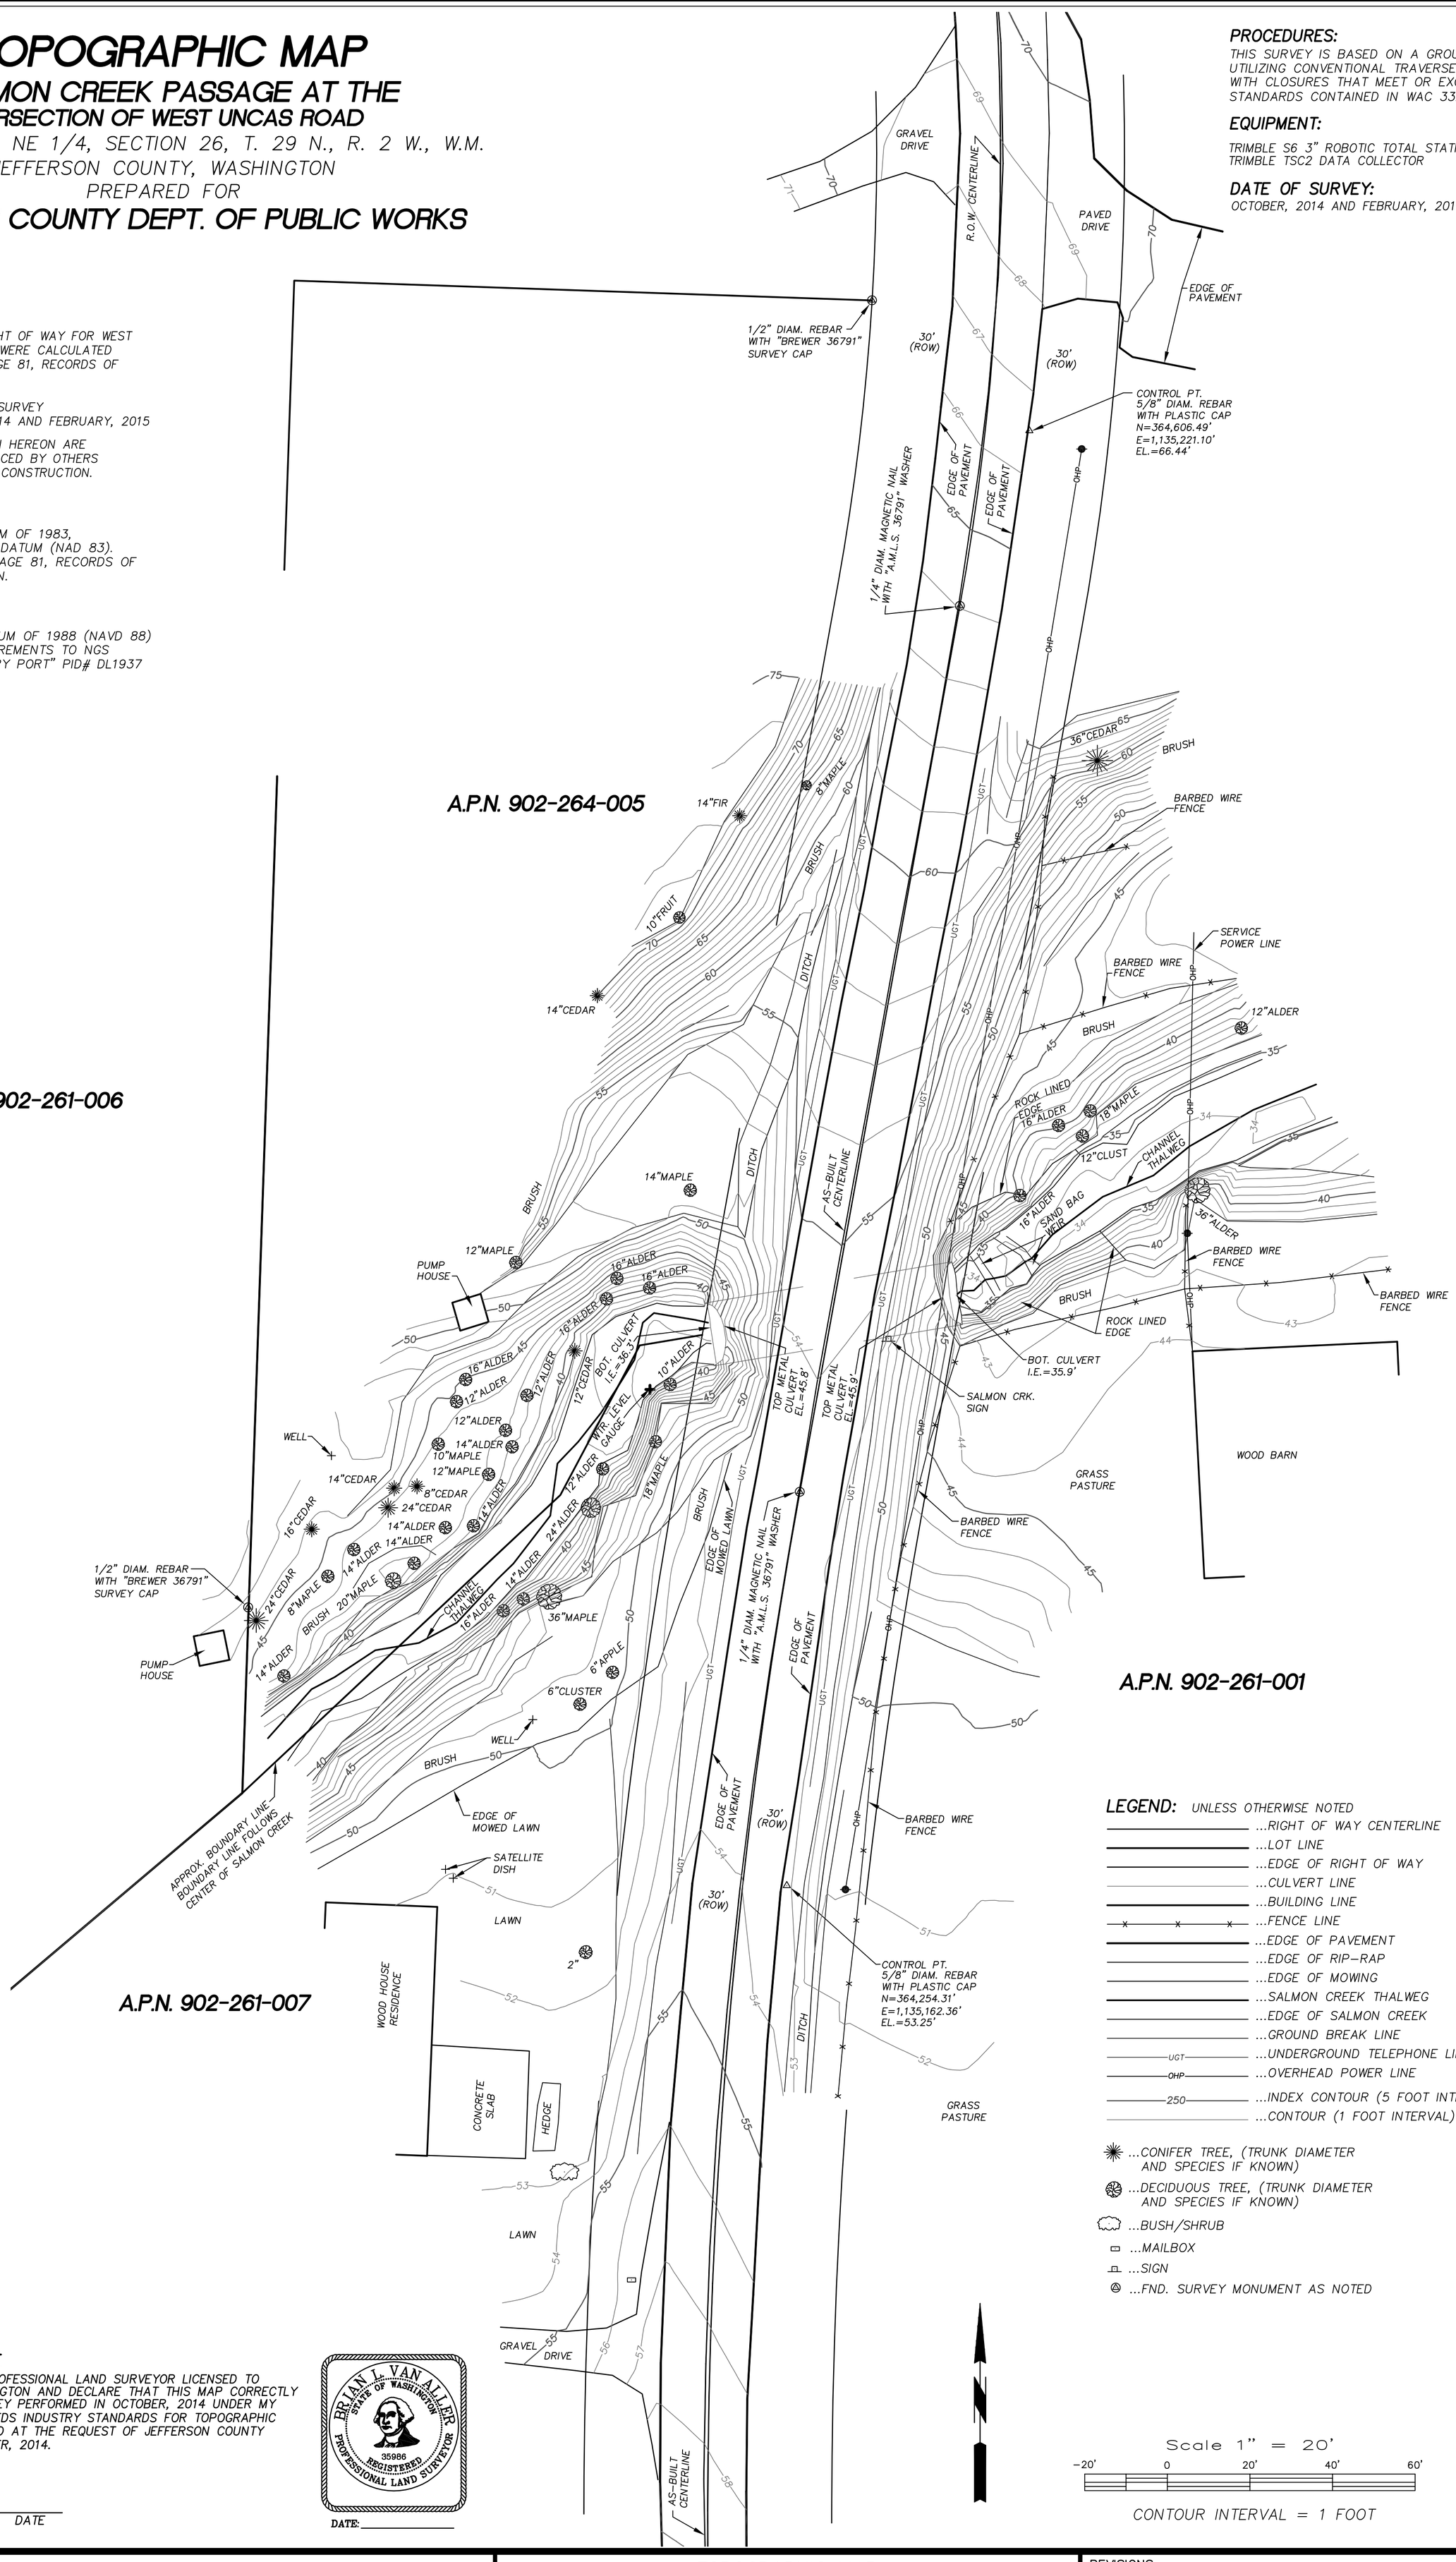

LEGEND: UNLESS OTHERWISE NOTED

- ...RIGHT OF WAY CENTERLINE
- ...LOT LINE
- ...EDGE OF RIGHT OF WAY
- ...CULVERT LINE
- ...BUILDING LINE
- ...FENCE LINE
- ...EDGE OF PAVEMENT
- ...EDGE OF RIP-RAP
- ...EDGE OF MOWING
- ...SALMON CREEK THALWEG
- ...EDGE OF SALMON CREEK
- ...GROUND BREAK LINE
- UGT ...UNDERGROUND TELEPHONE LINE
- OHP ...OVERHEAD POWER LINE
- 250 ...INDEX CONTOUR (5 FOOT INTERVAL)
- ...CONTOUR (1 FOOT INTERVAL)
- ...CONIFER TREE, (TRUNK DIAMETER AND SPECIES IF KNOWN)
- ...DECIDUOUS TREE, (TRUNK DIAMETER AND SPECIES IF KNOWN)
- ...BUSH/SHRUB
- ...MAILBOX
- ...SIGN
- ...FND. SURVEY MONUMENT AS NOTED

Scale 1" = 20'

-20' 0 20' 40' 60'

CONTOUR INTERVAL = 1 FOOT

SURVEYOR'S CERTIFICATE

I HEREBY CERTIFY THAT I AM A PROFESSIONAL LAND SURVEYOR LICENSED TO PRACTICE IN THE STATE OF WASHINGTON AND DECLARE THAT THIS MAP CORRECTLY REPRESENTS A TOPOGRAPHIC SURVEY PERFORMED IN OCTOBER, 2014 UNDER MY SUPERVISION, AND MEETS OR EXCEEDS INDUSTRY STANDARDS FOR TOPOGRAPHIC SURVEYS OF ITS CLASS; PERFORMED AT THE REQUEST OF JEFFERSON COUNTY DEPT. OF PUBLIC WORKS IN OCTOBER, 2014.

BRIAN L. VAN ALLER LS 35986 DATE

BRIAN L. VAN ALLER
STATE OF WASHINGTON
35986
REGISTERED
PROFESSIONAL LAND SURVEYOR

DATE:

JOB NO. 00667

SHEET: 1 OF 1

VAN ALLER SURVEYING

P.O. BOX 757 * CARLSBORG, WA. *98324
PHONE: (360) 683-3438 * FAX: (360) 683-3241

TITLE: TOPOGRAPHIC MAP
SALMON CREEK PASSAGE AT THE INTERSECTION OF WEST UNCAS RD.

CLIENT: JEFFERSON COUNTY DEPT. OF PUBLIC WORKS
623 SHERIDAN ST.
PORT TOWNSEND, WA 98368

REVISIONS:

DATE	MARK	NOTE