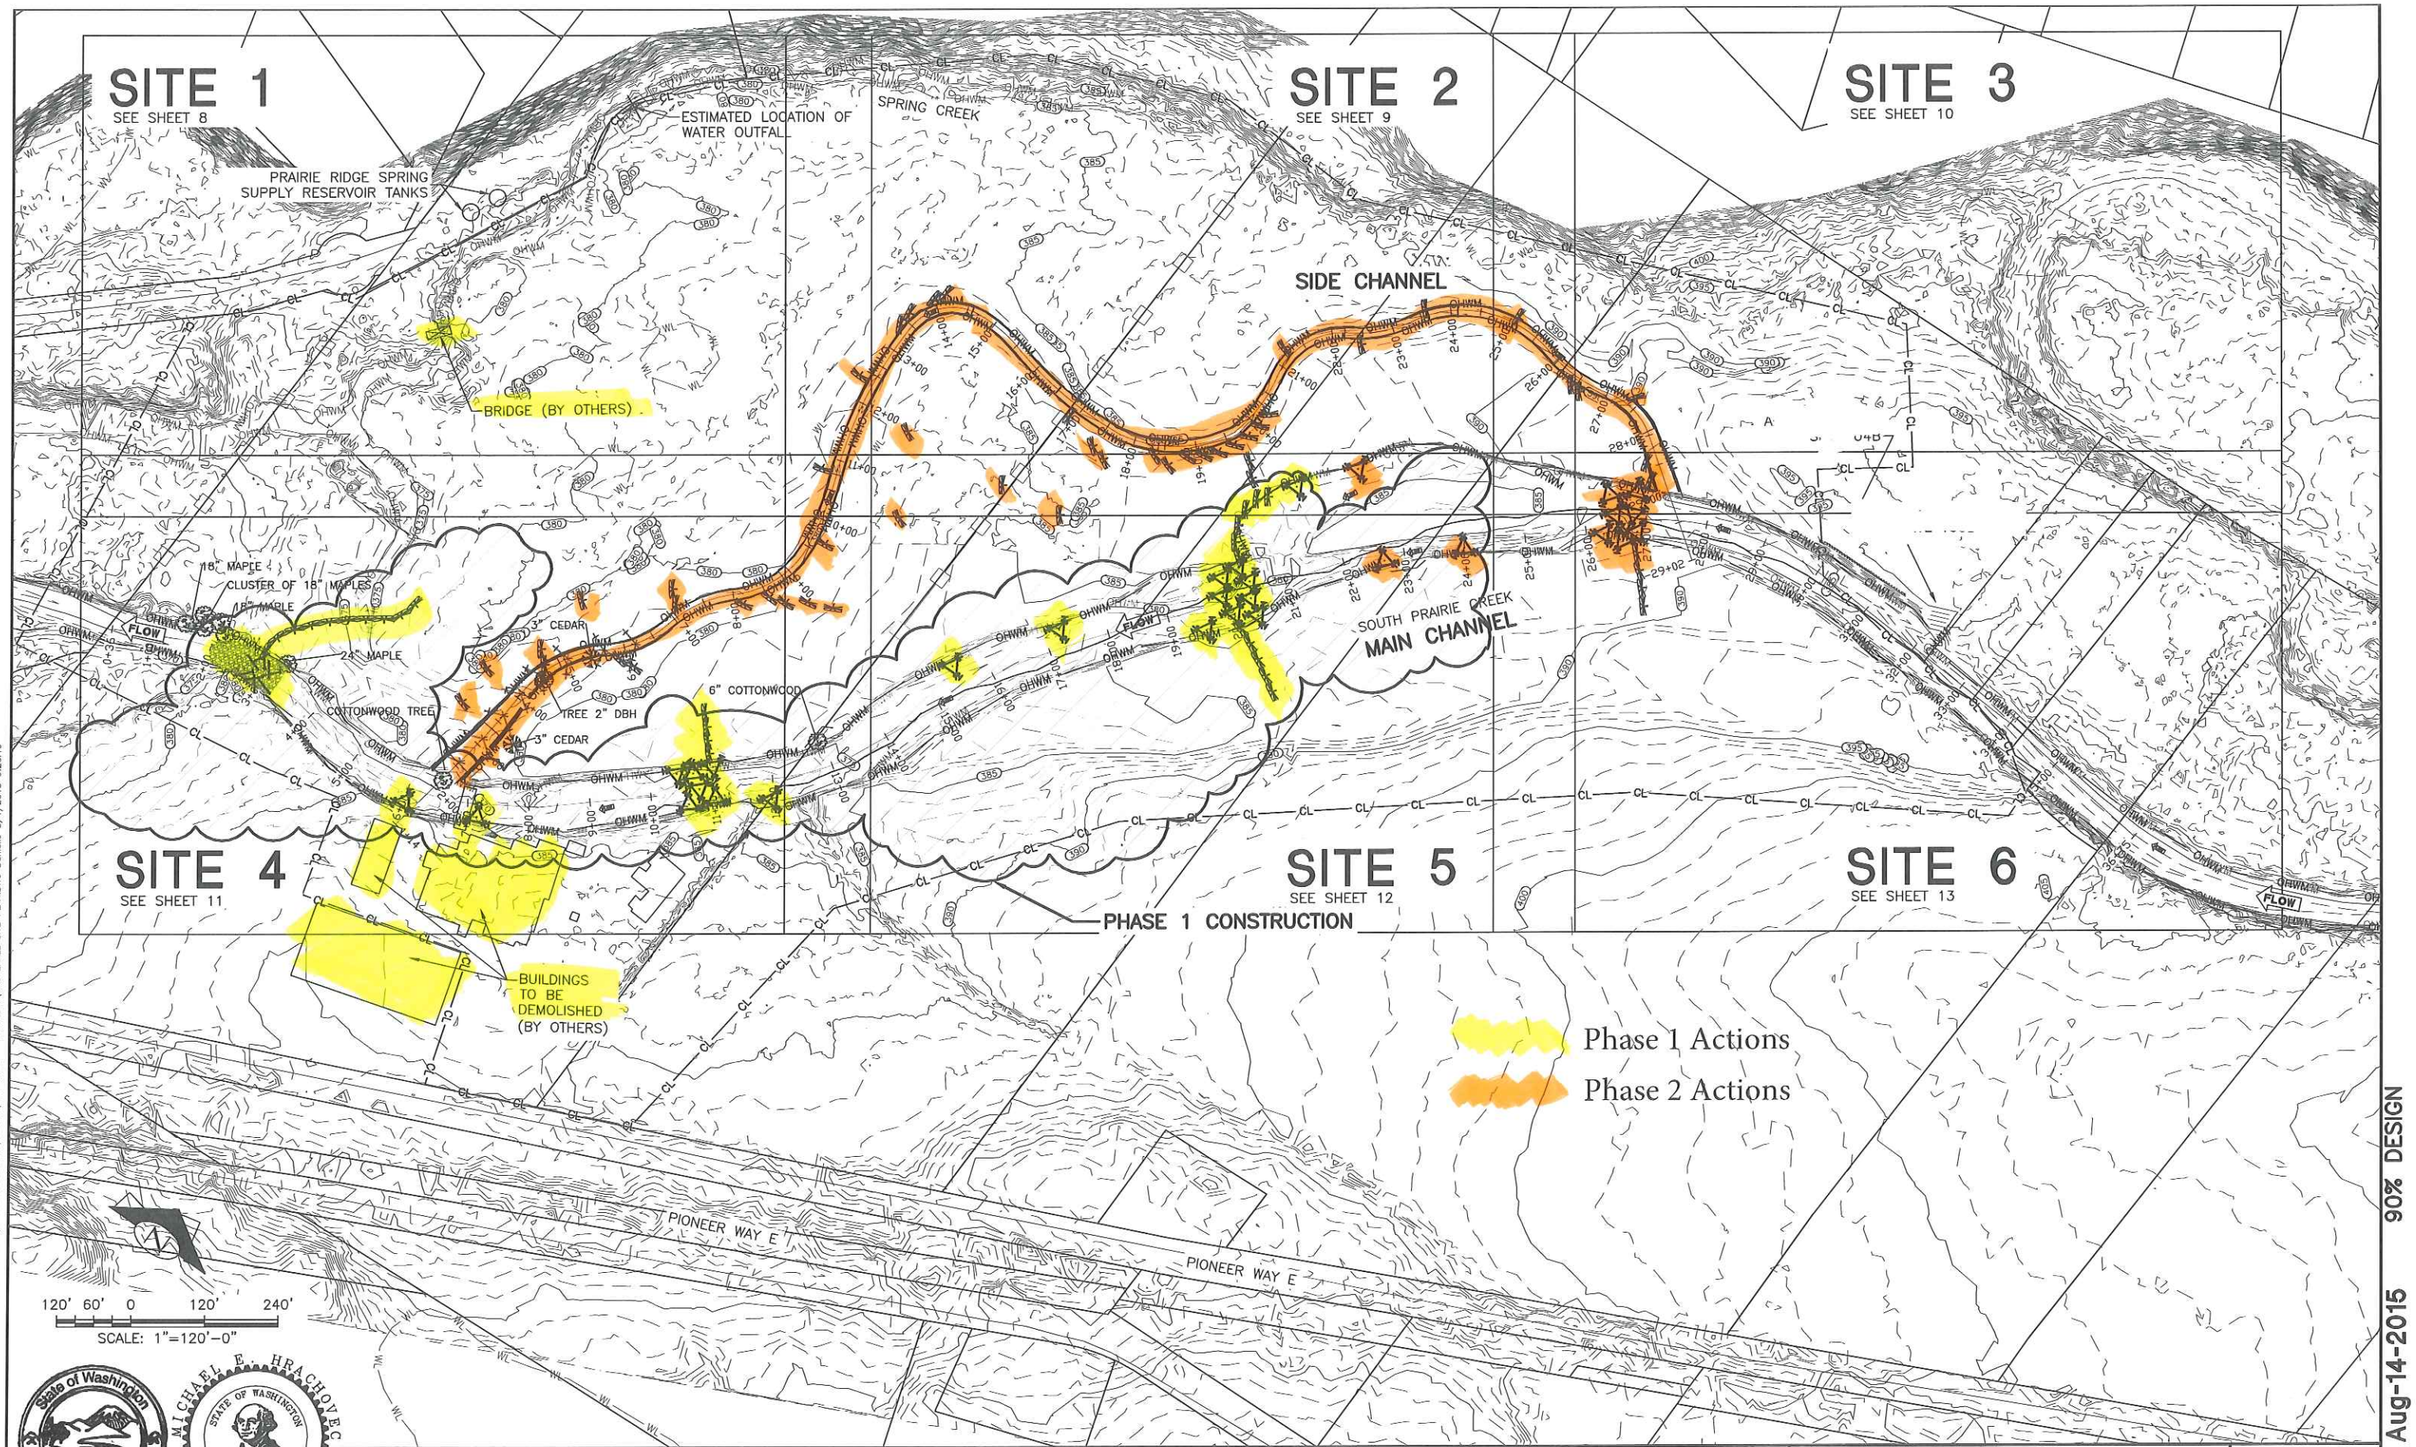

State of Washington Engineering Geologist 1151 Licensed Geologist
Timothy B. Abbe

MICHAEL E. HRACHOVEC STATE OF WASHINGTON 36039 REGISTERED PROFESSIONAL ENGINEER

PUYALLUP TRIBE OF INDIANS

SOUTH PUGET SOUND Salmon ENHANCEMENT GROUP

Pierce Conservation District

Pierce County

Natural Systems Design

NAME OR INITIALS AND DATE	
DESIGNED	M. HRACHOVEC
CHECKED	T. ABBE
DRAWN	G. MATSUMOTO
CHECKED	M. HRACHOVEC

GEOGRAPHIC INFORMATION	
LATITUDE	47°08'15"N
LONGITUDE	122°07'00"W
TN/SC/RG	T19N/S13/R5E
DATE	–

SOUTH PRAIRIE CREEK FLOODPLAIN AND OFF CHANNEL RESTORATION

OVERALL SITE PLAN

7

SHEET 7 OF 31

Aug-14-2015 90% DESIGN

N:\PROJECTS\SOUTH PUGET SOUND SALMON ENHANCEMENT GROUP\S. PRAIRIE CREEK\DESIGN\CAD DWGS - CURRENT\6 OVERALL SITE PLAN.DWG Danielle 5/1/2013 9:26:19