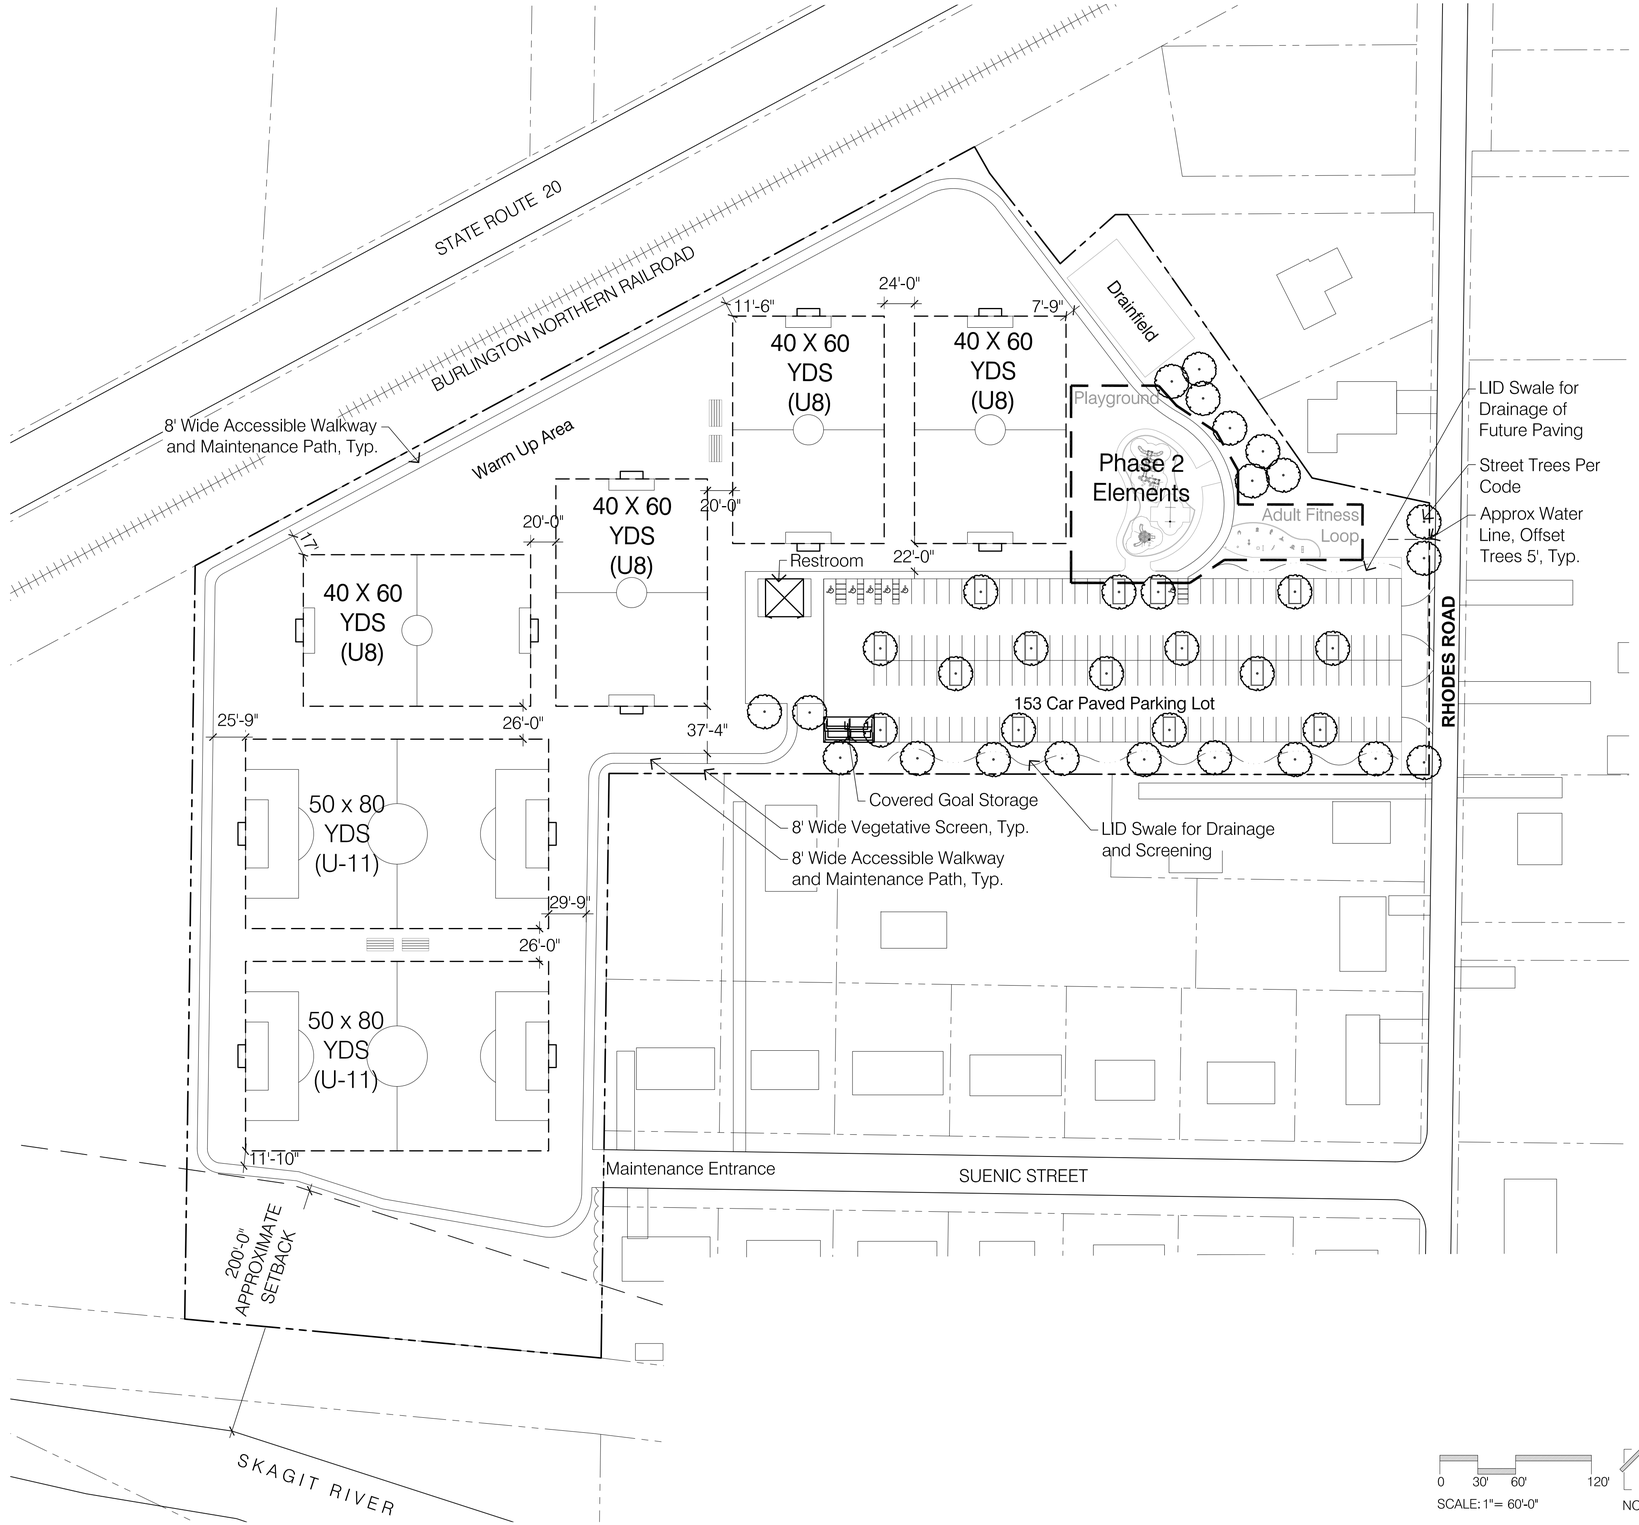

PACIFIC
LANDSCAPE
ARCHITECTURE
P.O. Box 1122
Bellingham, WA 98227
(360) 684-4295

Winnie Houser
Park Playfields

Rhodes Road
Sedro-Woolley, WA 98284

STATE OF WASHINGTON
PATRICIA LENSSEN
NO. 1146 EXP. 08/28/2018
LANDSCAPE ARCHITECT

DESIGNED BY: TPG
DRAWN BY: PL

Date	Issue
5-15-17	Base Plan
6-1-17	Schematic
2-7-18	Revisions
2-27-18	Revisions
3-26-18	Revisions
7-10-18	Revisions

Sheet Title

Schematic Plan

Sheet Number

L-2